Map showing canal system from point of diversion to lands of J. H. Heward and also proposed canal sytem to proposed reservoir to be made from Red Mountain Creek.

Surveyed Nov 15-16-17 1915

R. E. Tilden. Civil Engr

Scale 1" = 600 ft

Sheet No. 1.

Survey stations shown thus •

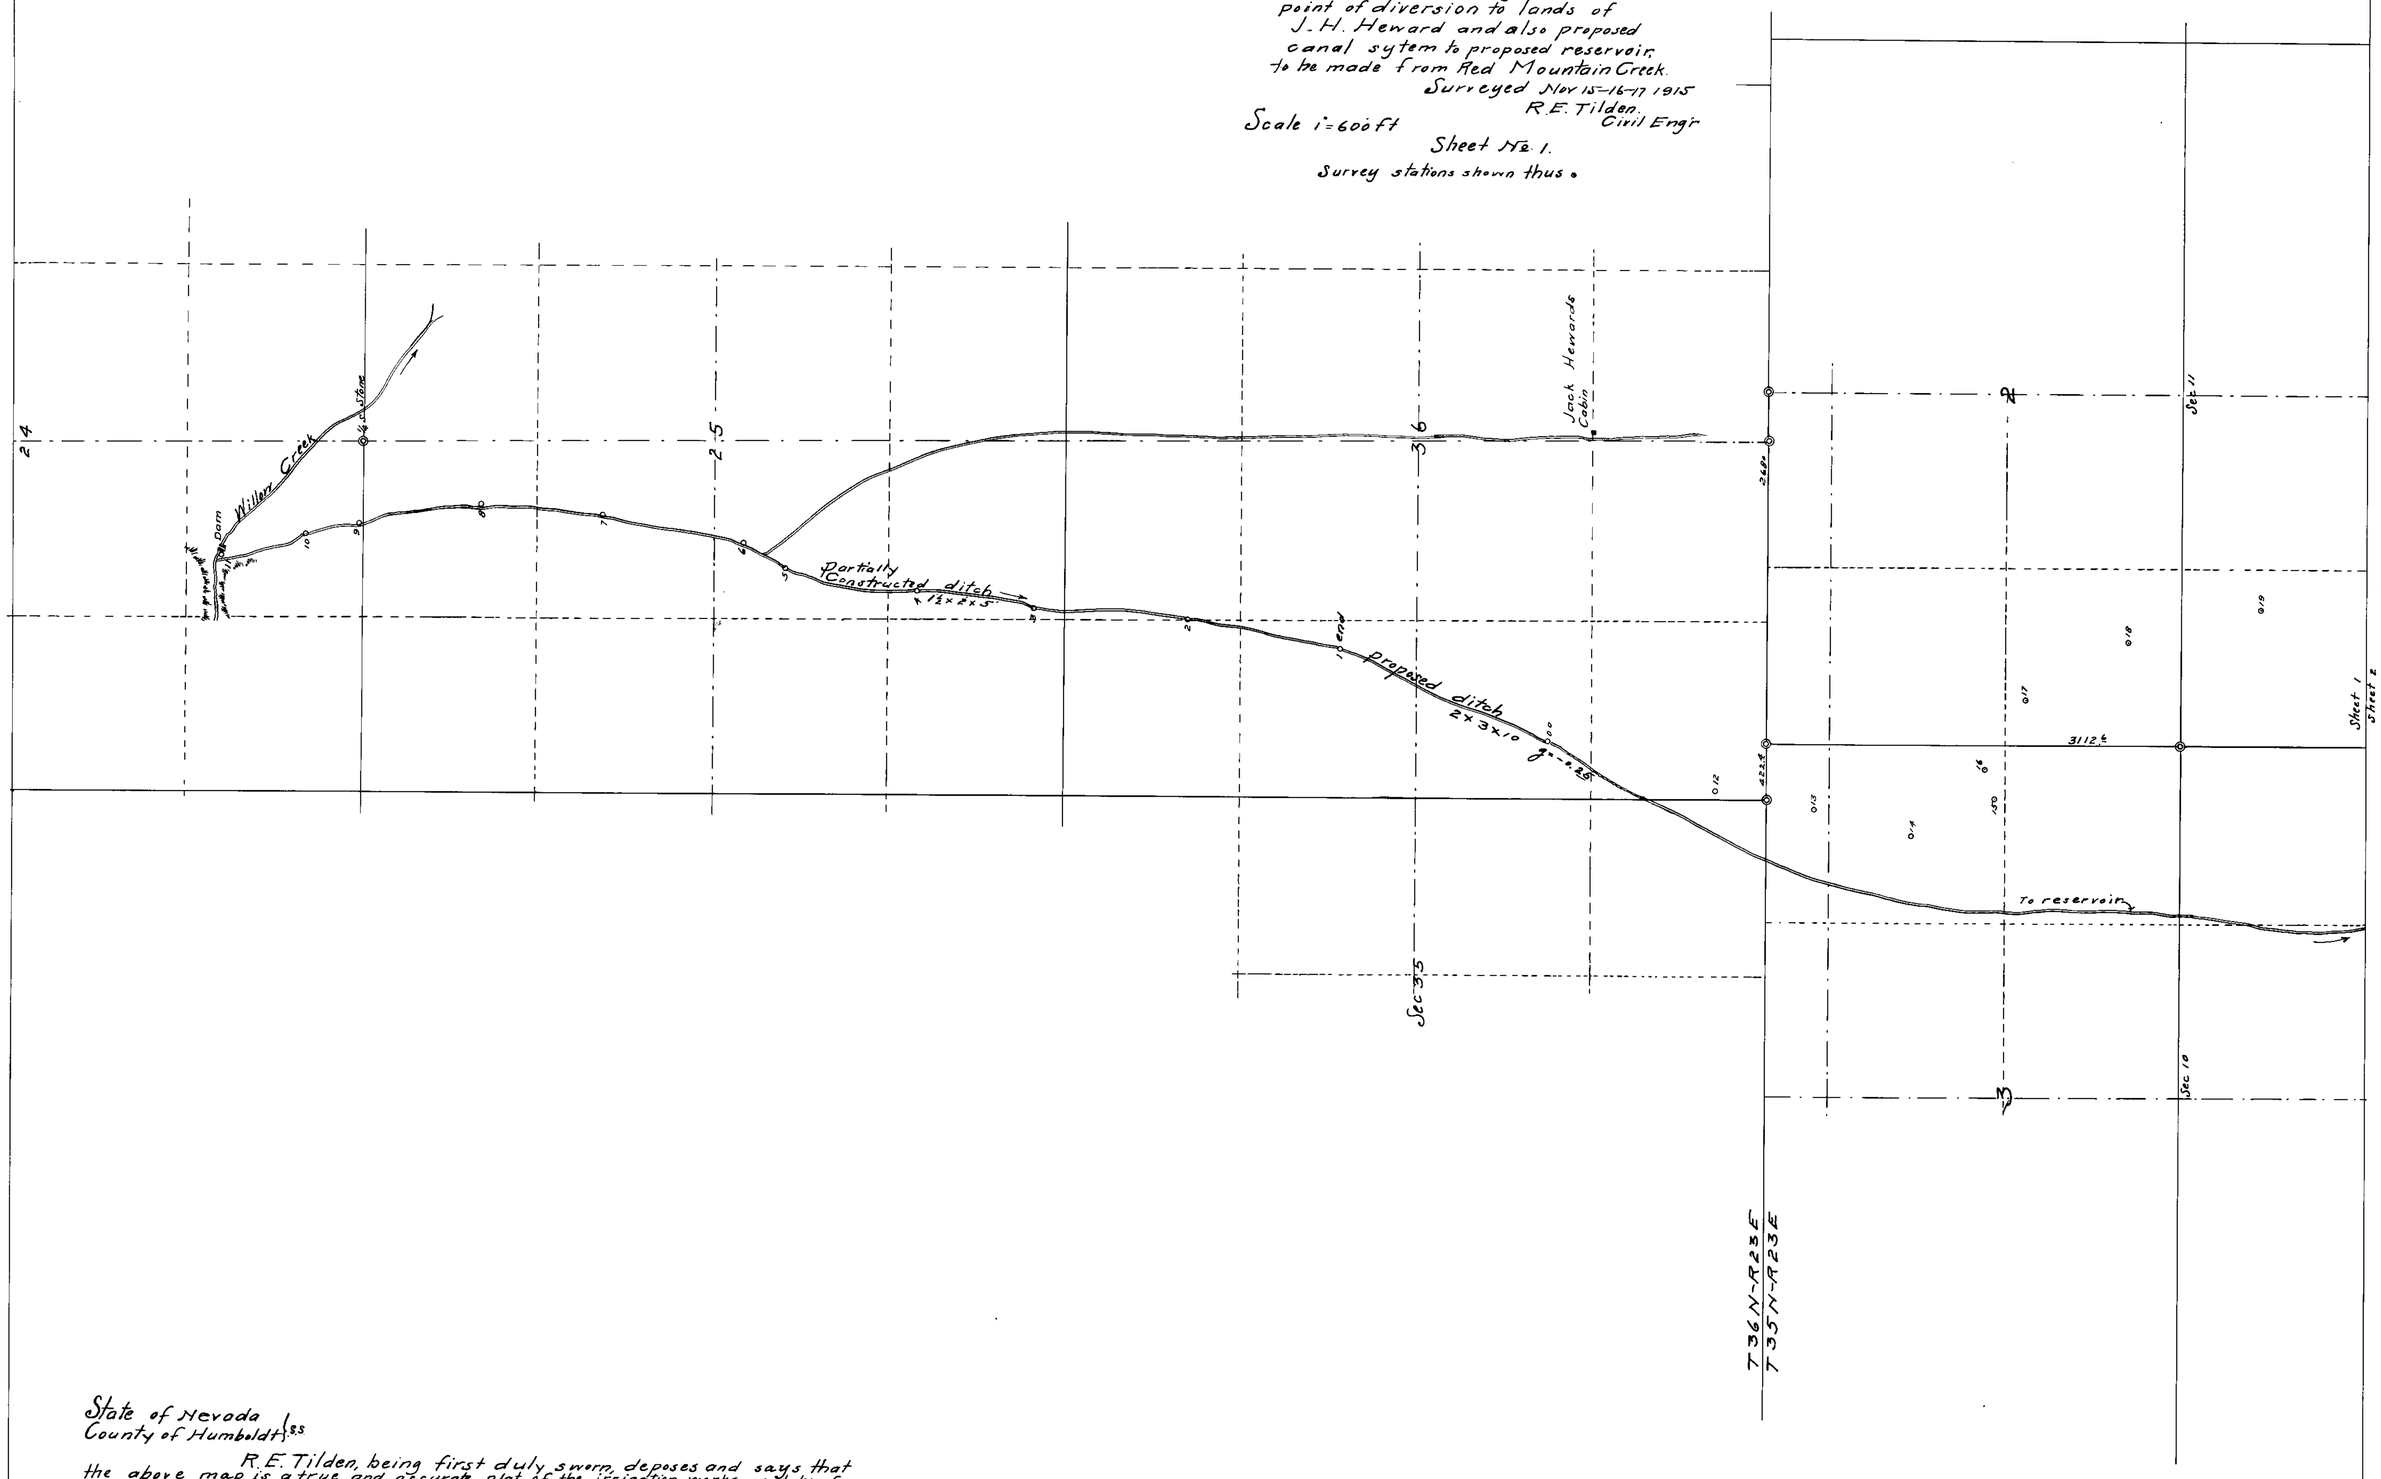

State of Nevada
County of Humboldt } ss

R. E. Tilden, being first duly sworn, deposes and says that the above map is a true and accurate plat of the irrigation works, as taken from the field notes of a survey made by me on Nov 15-16-1915; that such survey was made at the instance of J. H. Heward; that the map represents the works described in application No 3084, together with the location of streams and ditches in the immediate vicinity.

R. E. Tilden
Surveyor.

Subscribed & sworn to before me, the 6th day of December 1915.

Thomas E. Sewell
Notary Public in and for Humboldt County Nevada.

Sheet No 1 Joins sheet 2 on South

3084