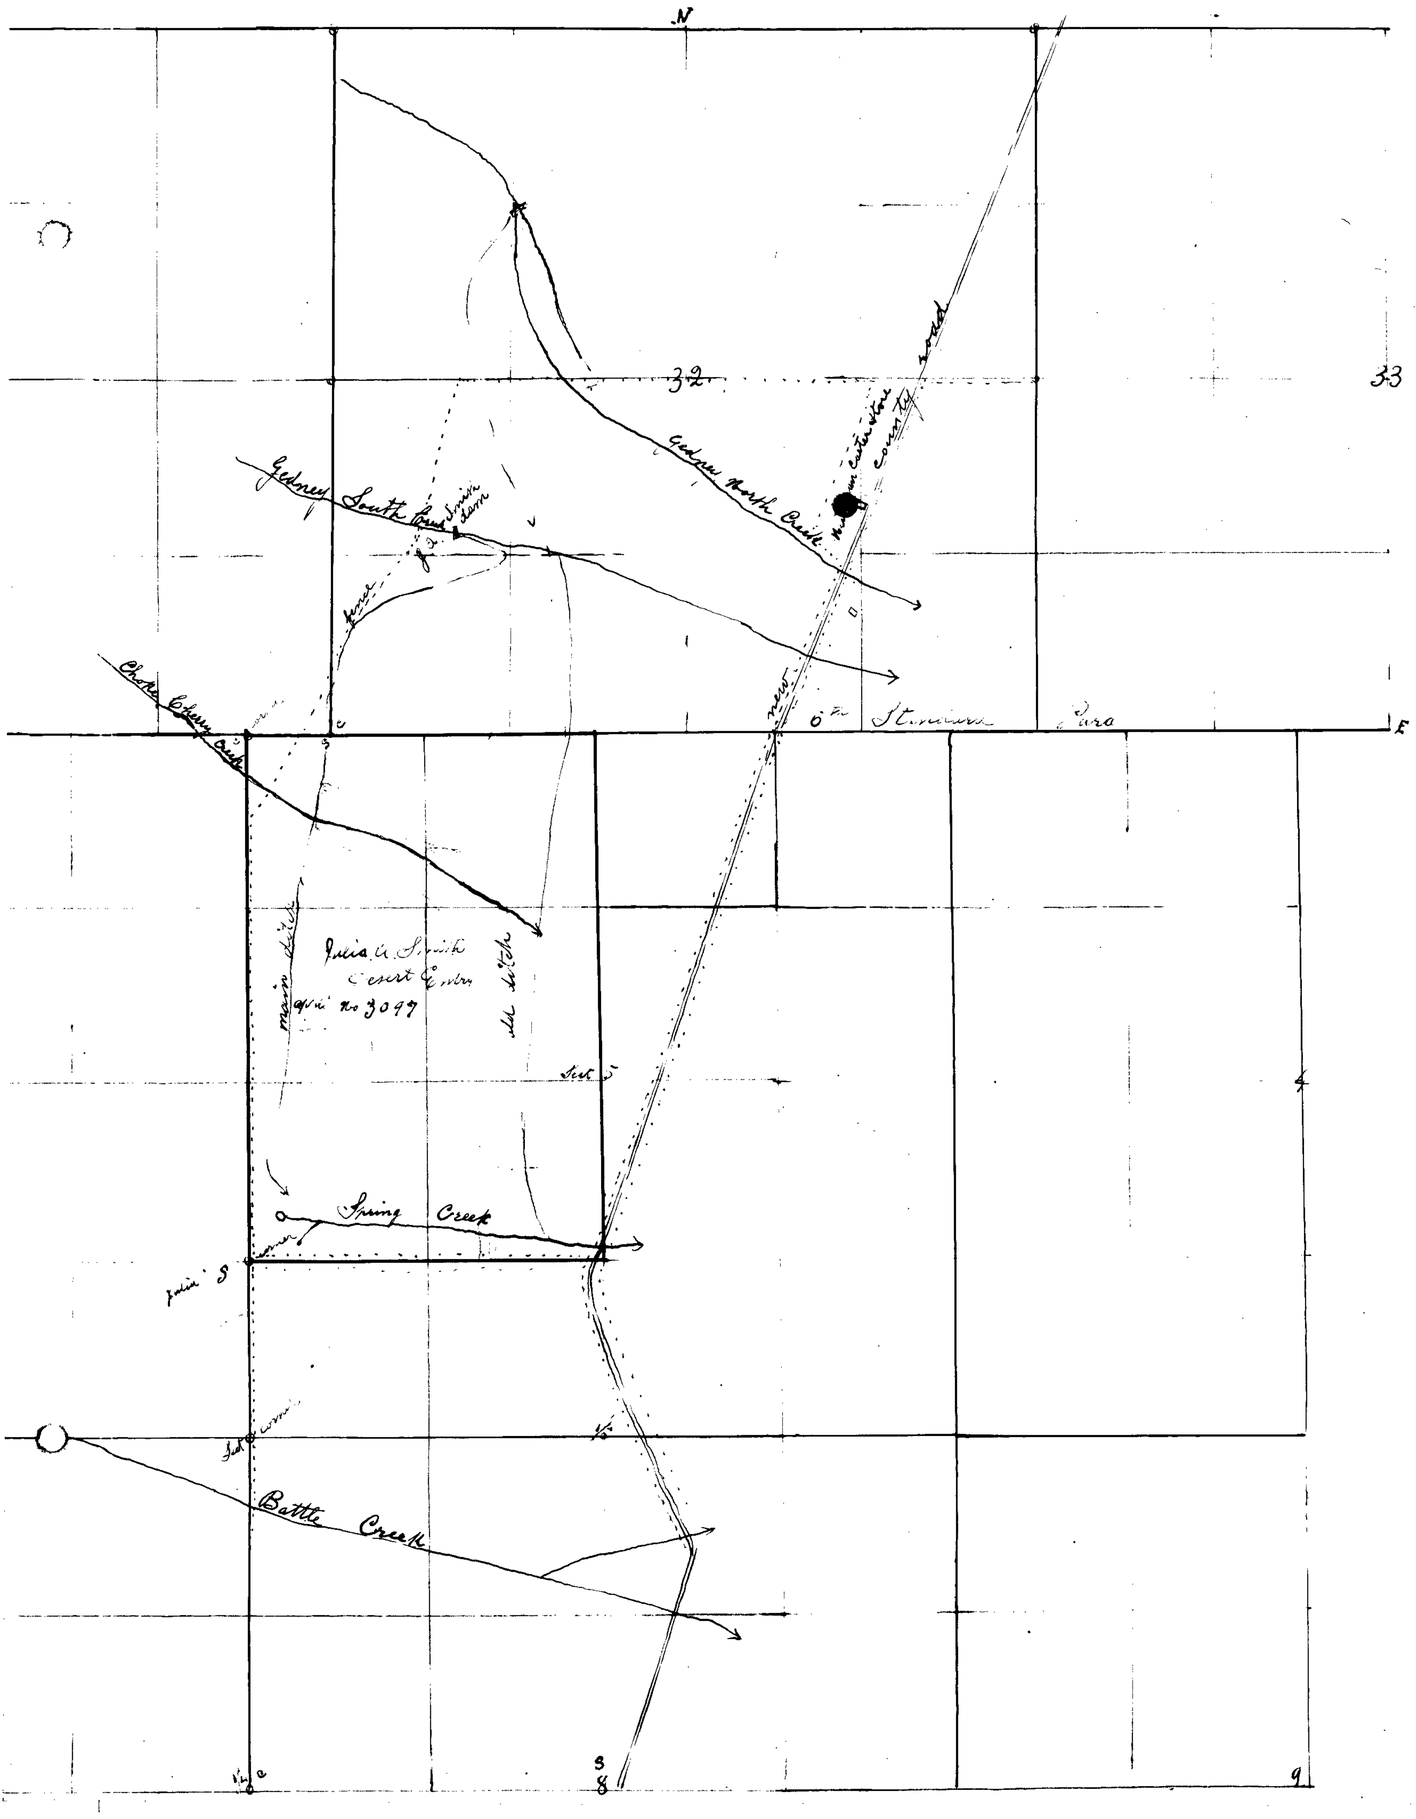

Section	Sub Division	Township	Range	Cultivated Acreage	Description of Culture	Date of first Culture
5	North West 1/4	30	59		grain hay and vegetable	
5	N. 1/2 SW 1/4	30	59			

Notes; dotted lines indicate wire fence but not as yet all completed
Shaded yellow is the land to be cultivated in the year 1916
some work being done already.

Subject Gedney South Creek
appl. No 3097

State of Nevada }
County of Elko } SS

I C. P. Strozzi being duly sworn depose and say that the above map is a true and accurate plat of the land irrigated by Mrs Julia A. Smith as taken from the field notes of a survey made by me and completed on the 22 day of Sept 1915
That the map and survey were made at the instance of Mrs Julia A Smith owner of said land; that the map represent the works describe in application No 3097: together with the locations of streams and ditches in the immediate vicinity.

C. P. Strozzi
Surveyor

Subscribe and sworn to before me
this 8 day of ~~Sept~~ October 1915
Molly Griswold
Notary Public in my for Elko County Nevada

10/11/15

5097