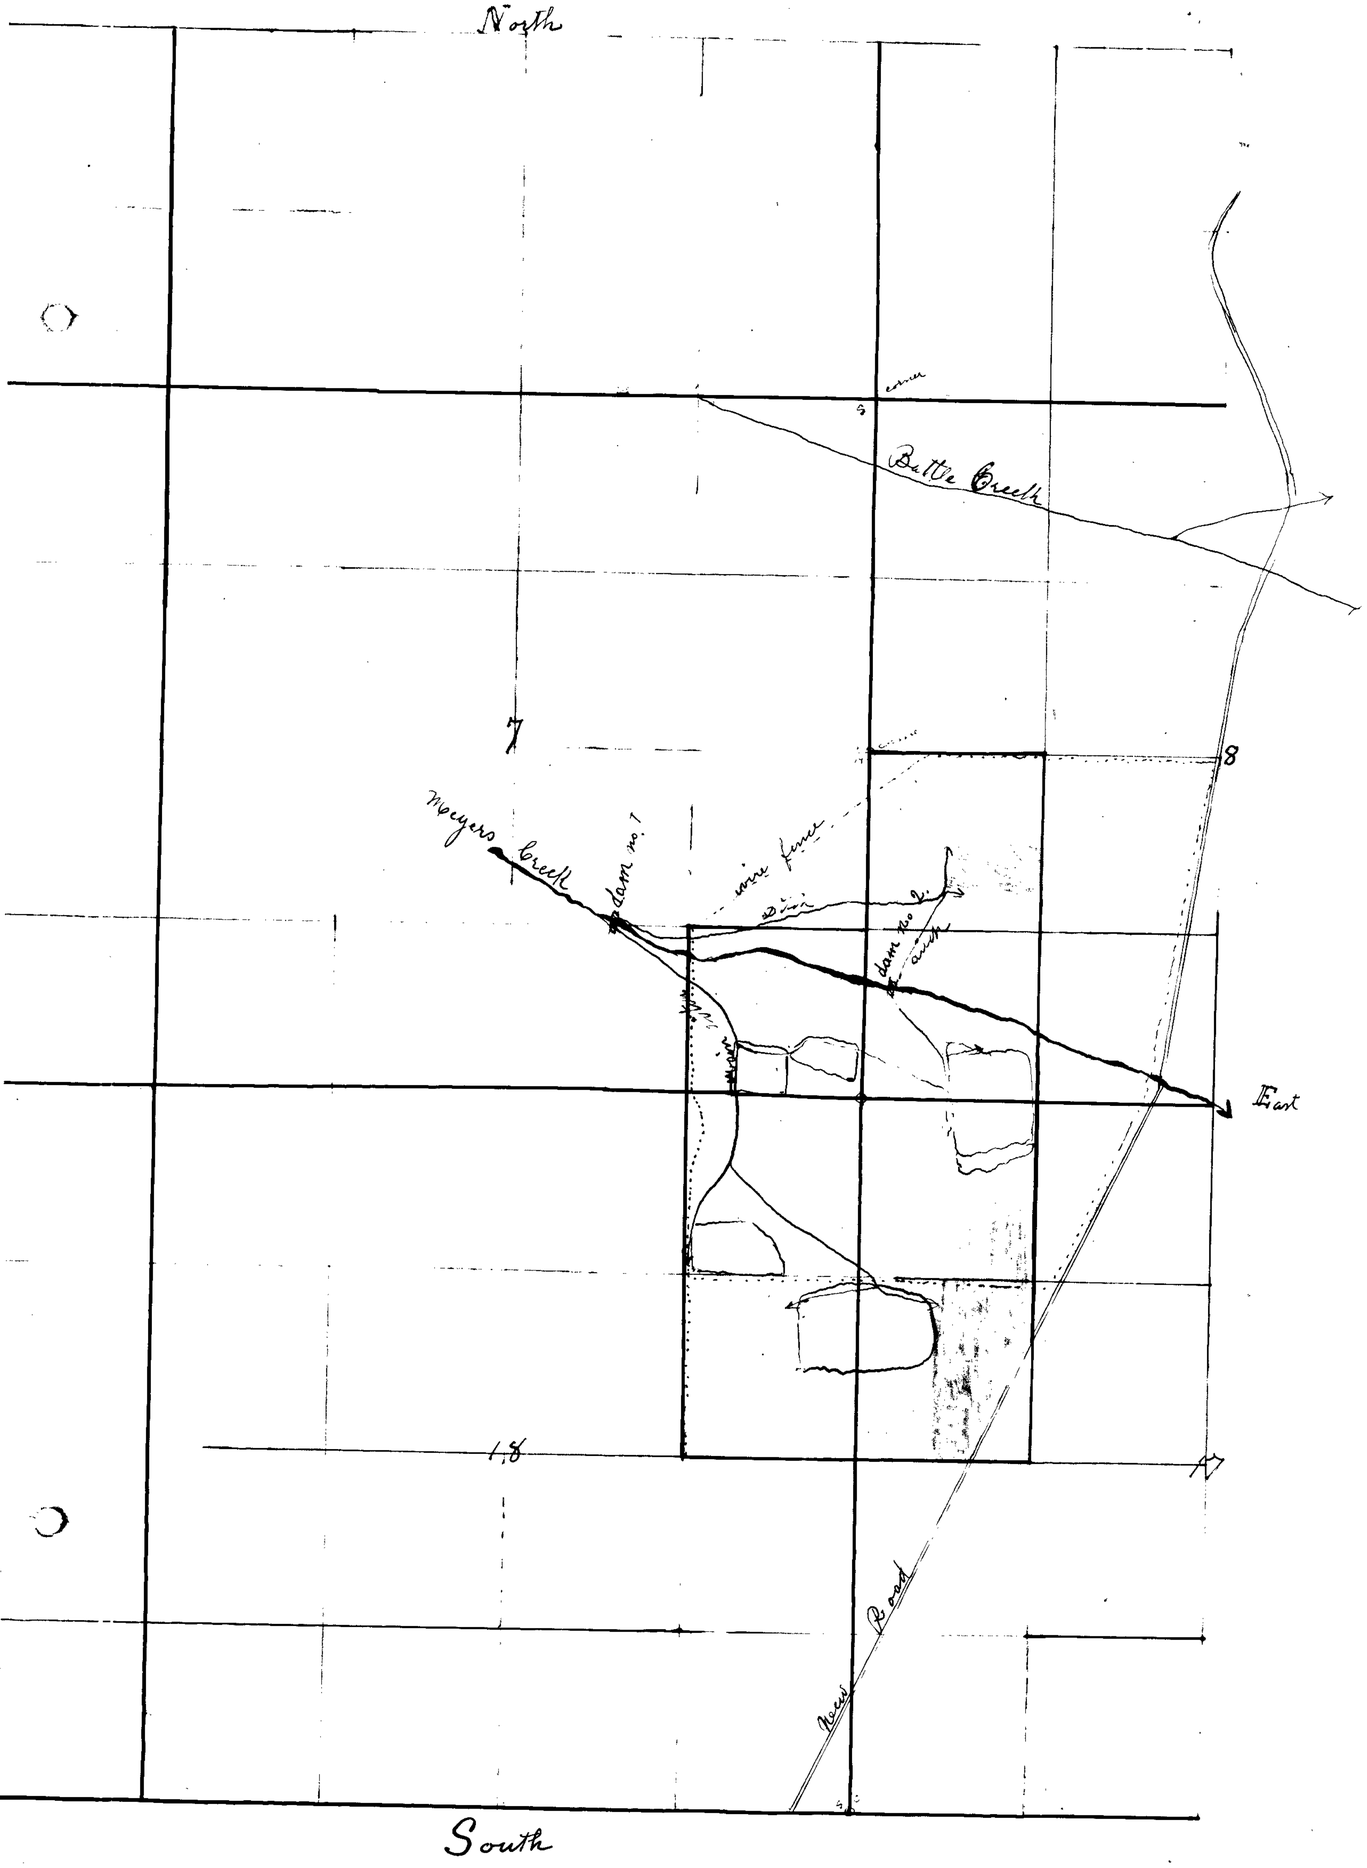

Sections	Subdivision	Township	Range	Cultivated acreage	Description of culture	Date of first culture
8	North W. 1/4 of S.W 1/4	30	59	5 acres or more	Vegetable	the year 1913
8	S.W. 1/4 of S.W 1/4	30	59	5 acres	alfalfa	1913
7	S.E. 1/4 of S.E. 1/4	30	59	9 acres	grain	1913
18	East 1/2 of N.E 1/4	30	59	10 acre	grain	1913
17	West 1/2 of N.W 1/4	30	59	11 acres	grain	1913

Notes
colored Brown Sage
blue color vegetable
green alfalfa
yellow grain field
black clear land

State of Nevada }
County of Elko } SS

I C. P. Strozzi Being duly sworn depose and say that the above map is a true and accurate plat of the land irrigated by Lillian ~~Newman Smith~~ Smith Newman as taken from the field notes of a survey made by me and completed on the 15 day of April 1915; that the map and survey were made by the instance of Lillian Newman owner of said land; that the map represent the works describe in application No. 3098 and 3099 together with the location of Stream and Ditches in the immediate vicinity

Water is appropriated from Meyer Creek

C. P. Strozzi
Surveyor

Subscribe and Sworn to before me this the 8 day of October 1915
Morley Griswold
Notary Public in and for Elko County Nevada

10/1

3098-3099