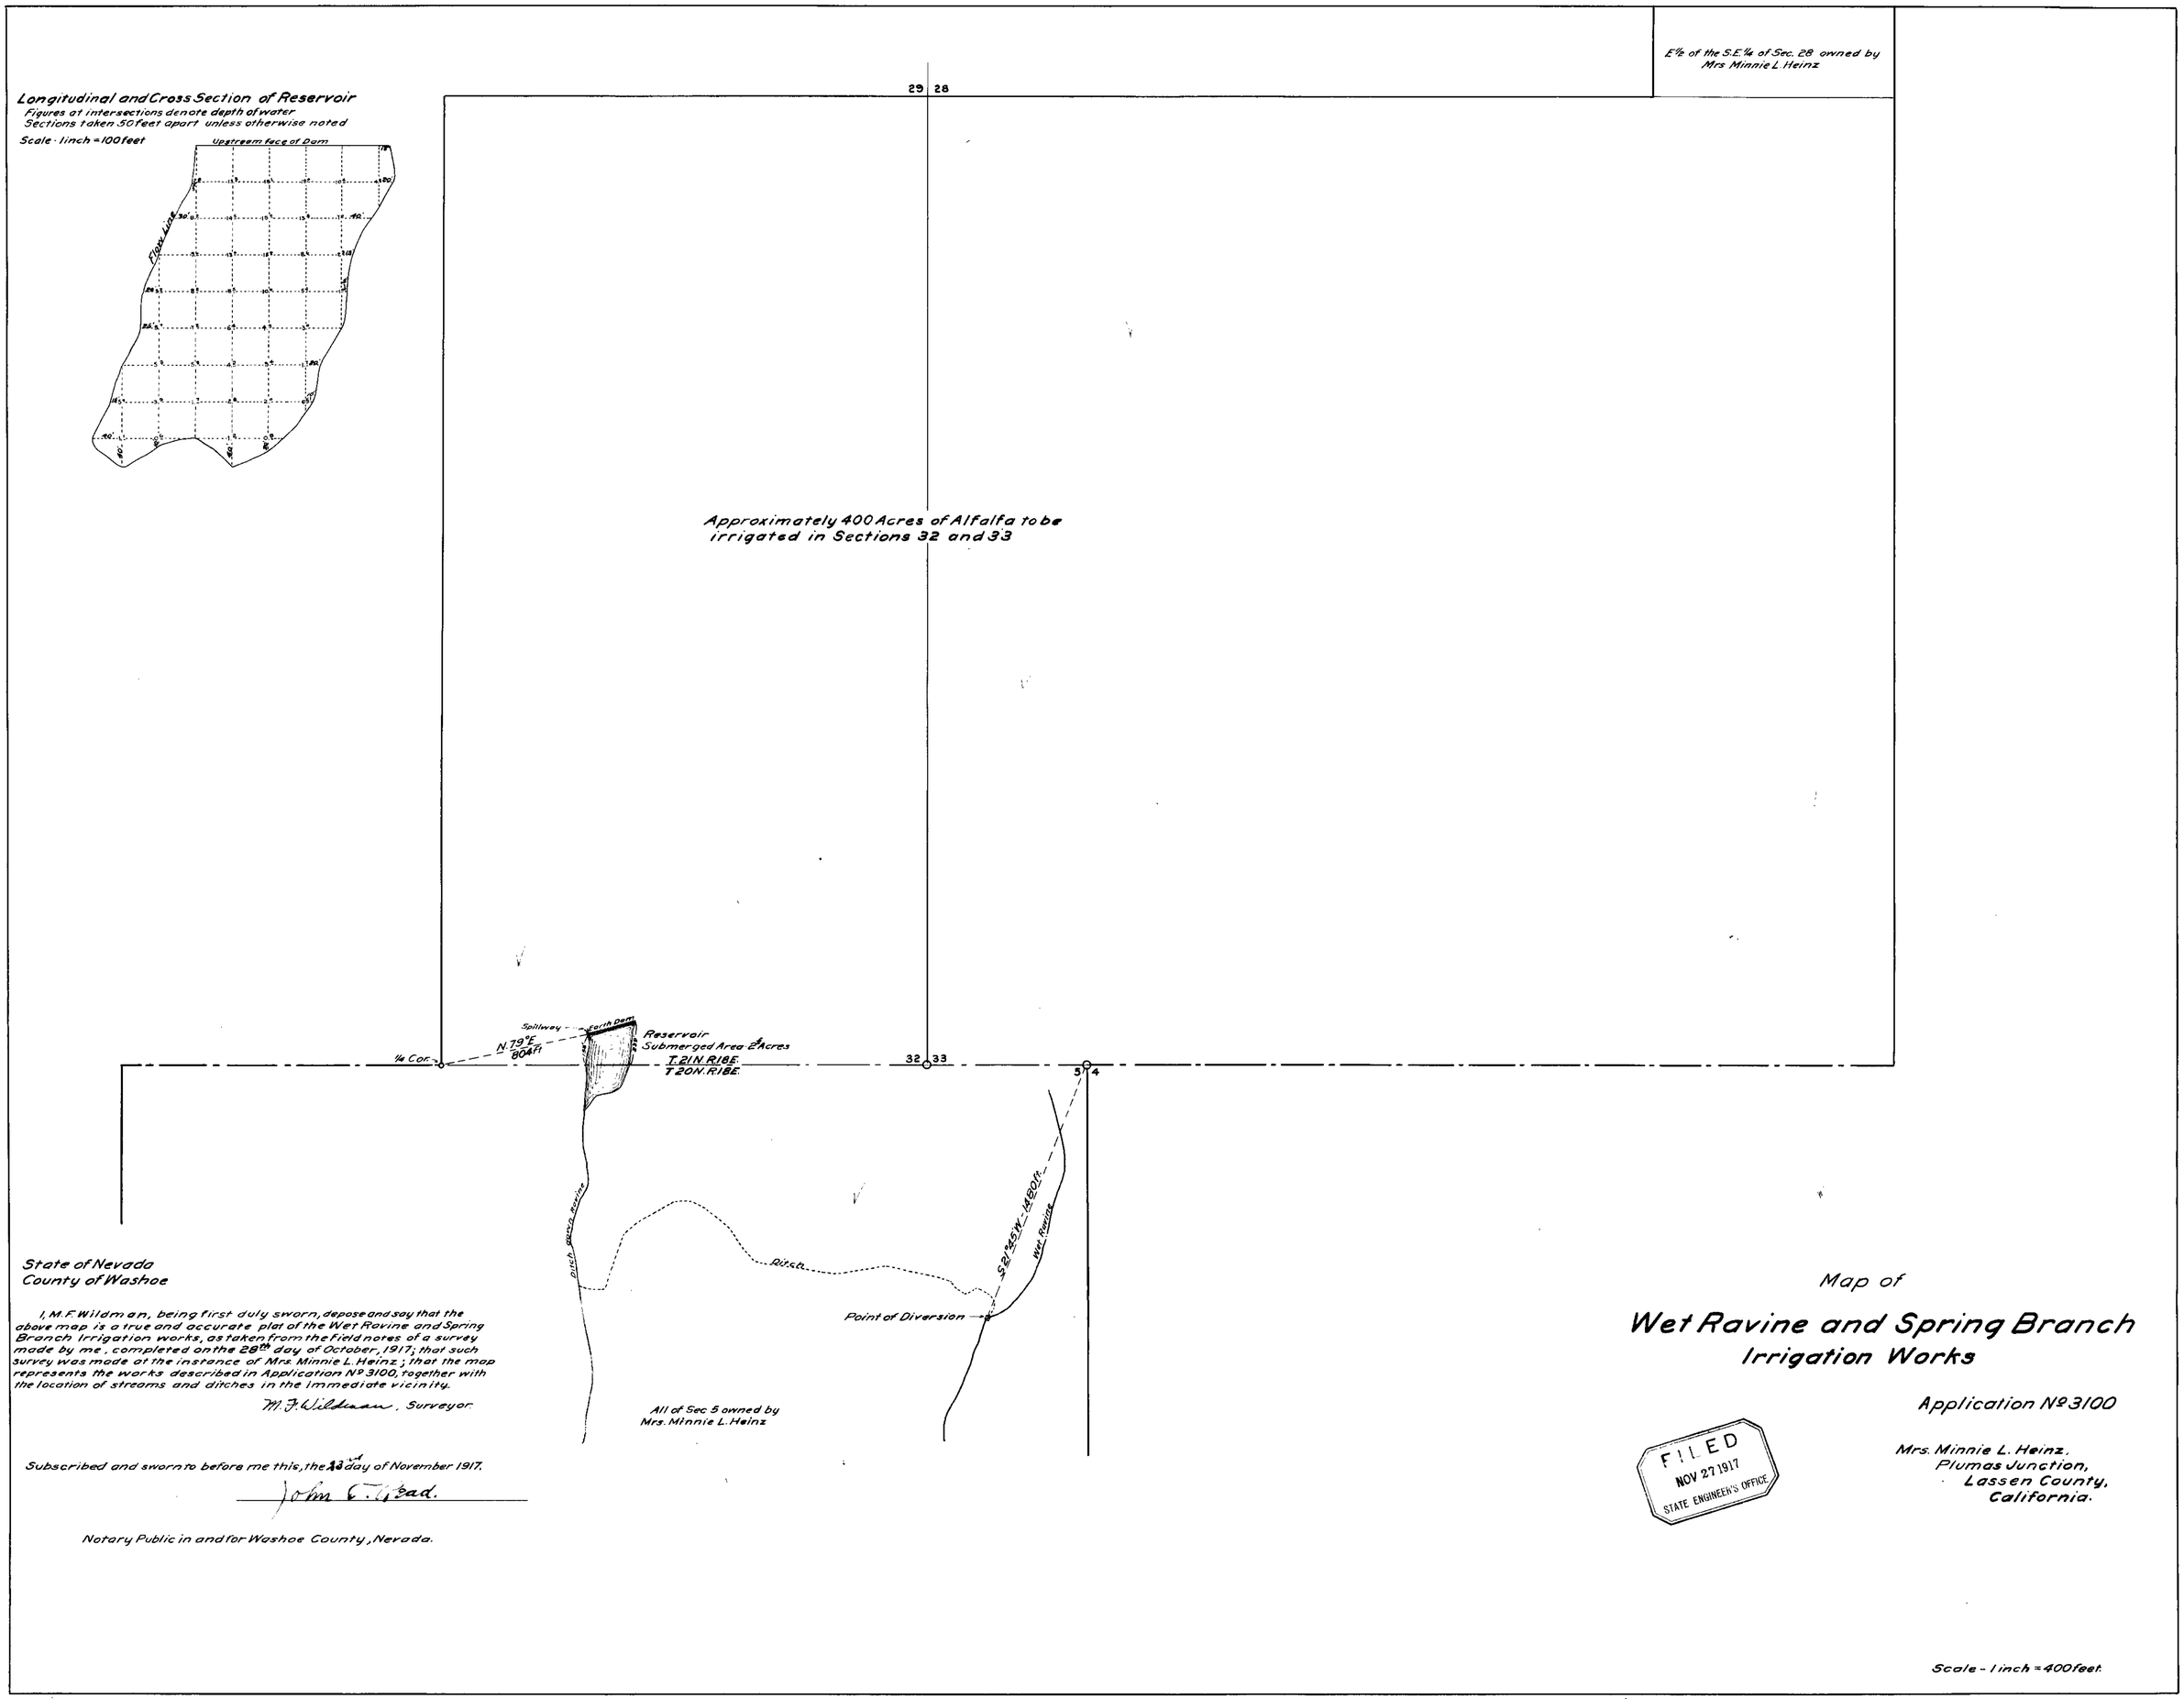

State of Nevada
County of Washoe

I, M. F. Wildman, being first duly sworn, depose and say that the above map is a true and accurate plat of the Wet Ravine and Spring Branch Irrigation works, as taken from the Field notes of a survey made by me, completed on the 28th day of October, 1917; that such survey was made at the instance of Mrs. Minnie L. Heinz; that the map represents the works described in Application No 3100, together with the location of streams and ditches in the immediate vicinity.

M. F. Wildman, Surveyor.

Subscribed and sworn to before me this, the 23rd day of November 1917.

John C. Read.

Notary Public in and for Washoe County, Nevada.

Map of

Wet Ravine and Spring Branch Irrigation Works

Application No 3100

FILED
NOV 27 1917
STATE ENGINEER'S OFFICE

Mrs. Minnie L. Heinz,
Plumas Junction,
Lassen County,
California.

Scale - 1 inch = 400 feet.

3100