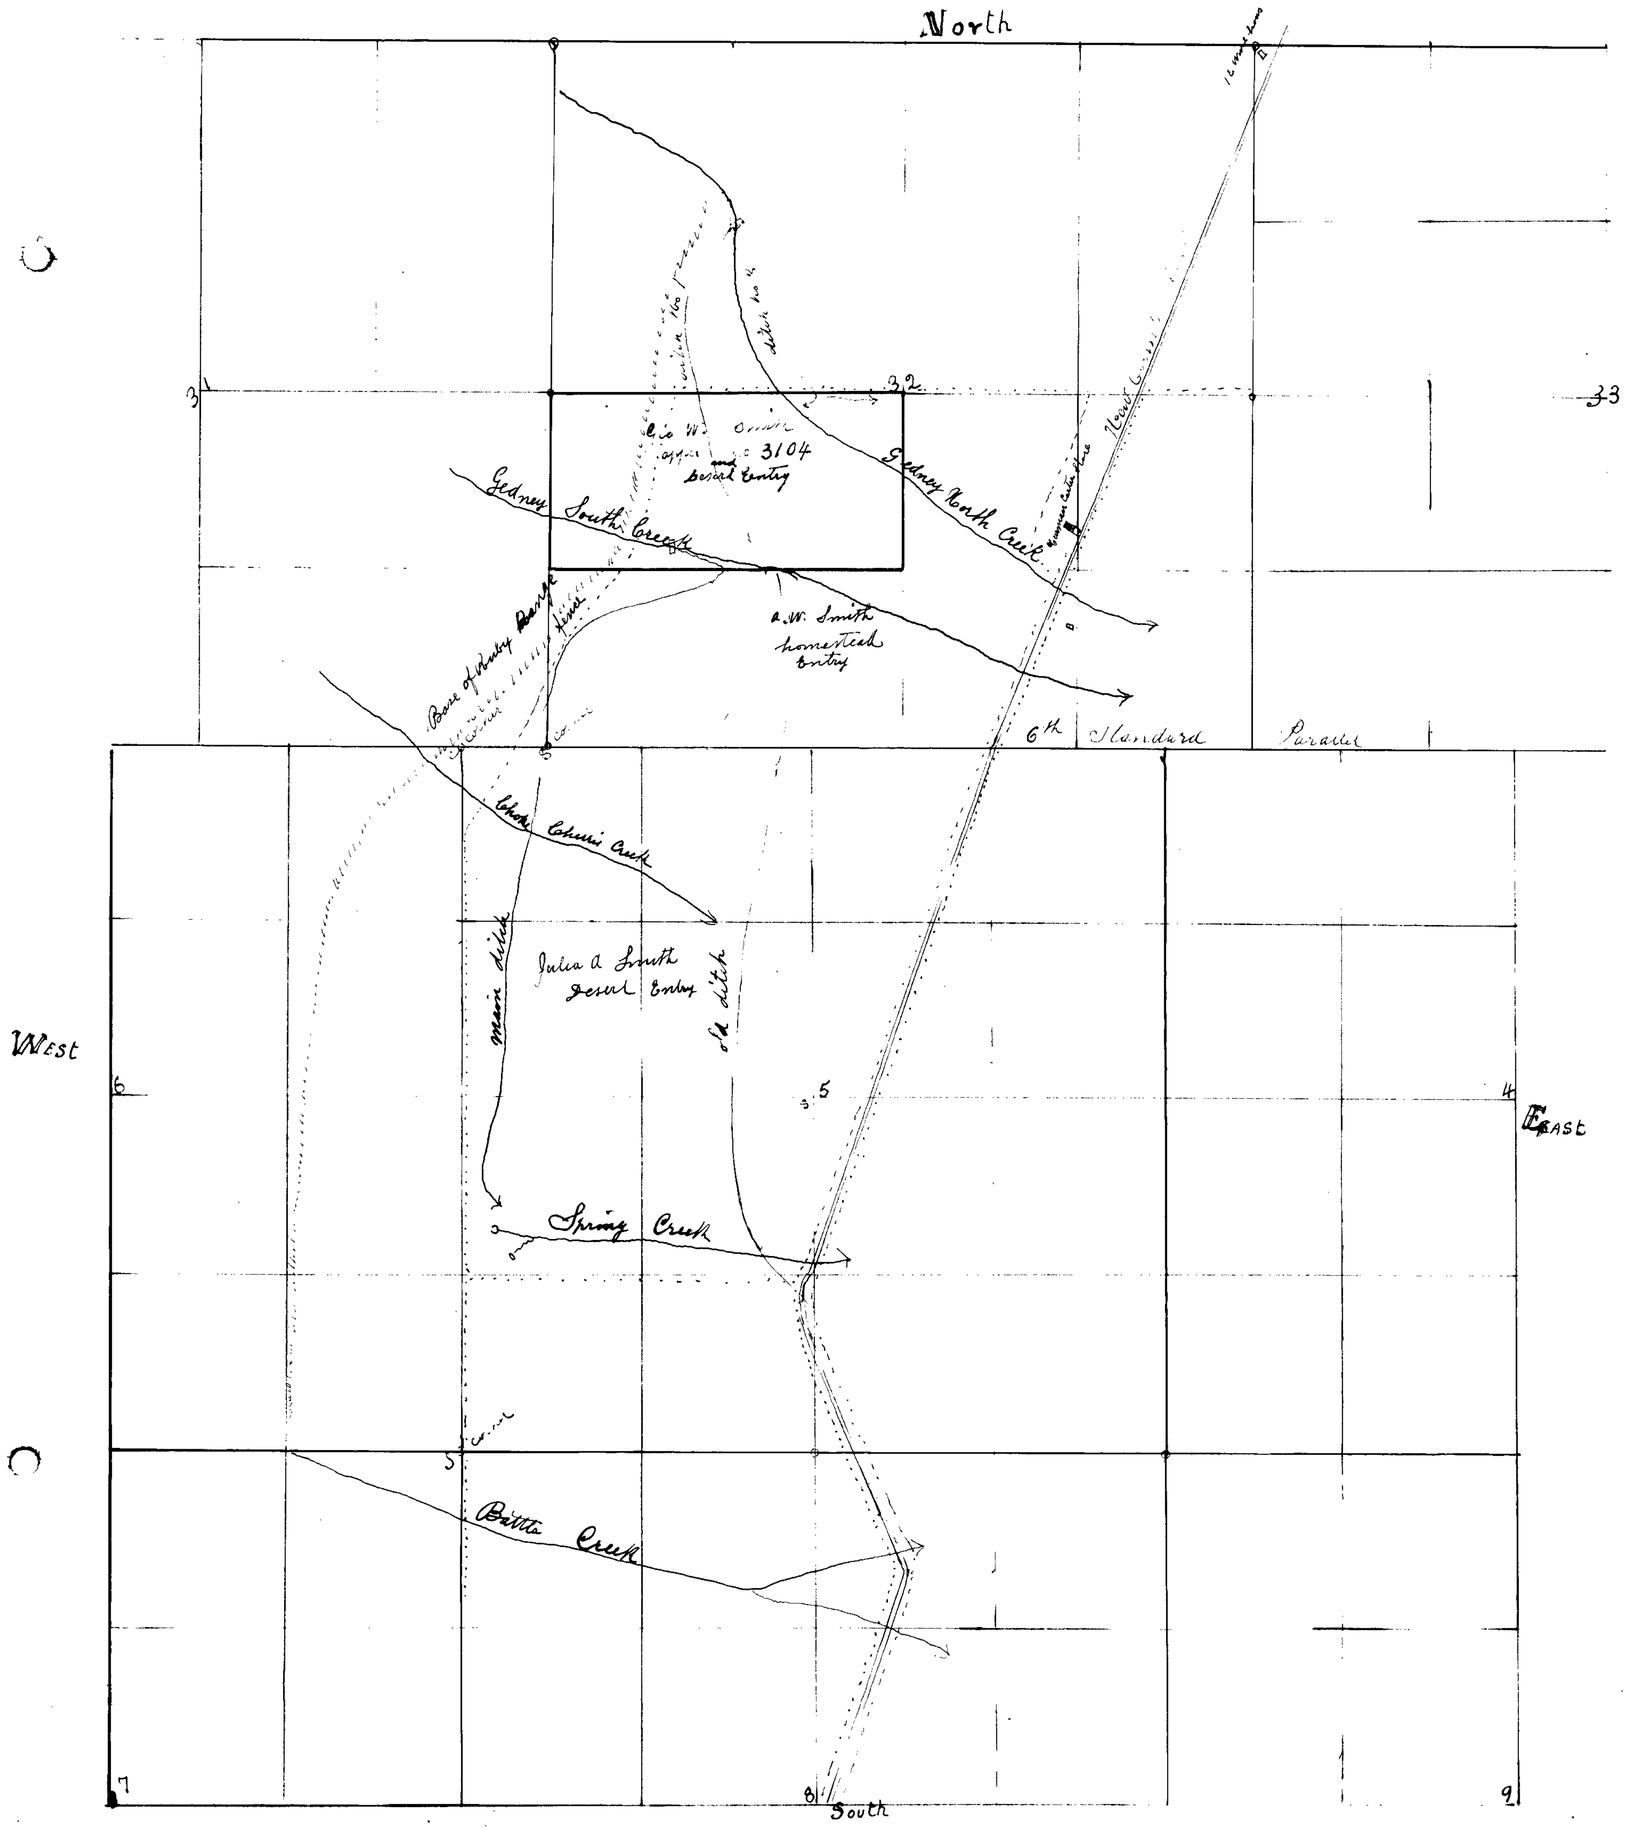

Section	Sub. Division	Township	Range M.D.W.	Cultivated acreage	Description	[illegible]
32	North 1/2 S.W. 1/4	31	59 East			

Note; Land shaded yellow is the land to be cultured

Subject Gedney North Creek
Appl. No 3104

State of Nevada }
County of Elko } SS

J. C. P. Strozzi being duly sworn depose and say that the above map is a true and accurate plat of the land to be irrigated by George W. Smith as taken from the field notes of a survey made by me and completed on the 28th day of Sept 1915
That the map and survey were made at the instance of Geo W. Smith owner of said land and represent the works Decribe in application No 3104 togheter with the locations of Streams and ditches in the immediate vicinity

C. P. Strozzi
Surveyor

Subscribe an sworn to before me
This 8 day of ~~Sept~~ October 1915

Morley Griswold
Notary Public in and for Elko County Nevada

3104