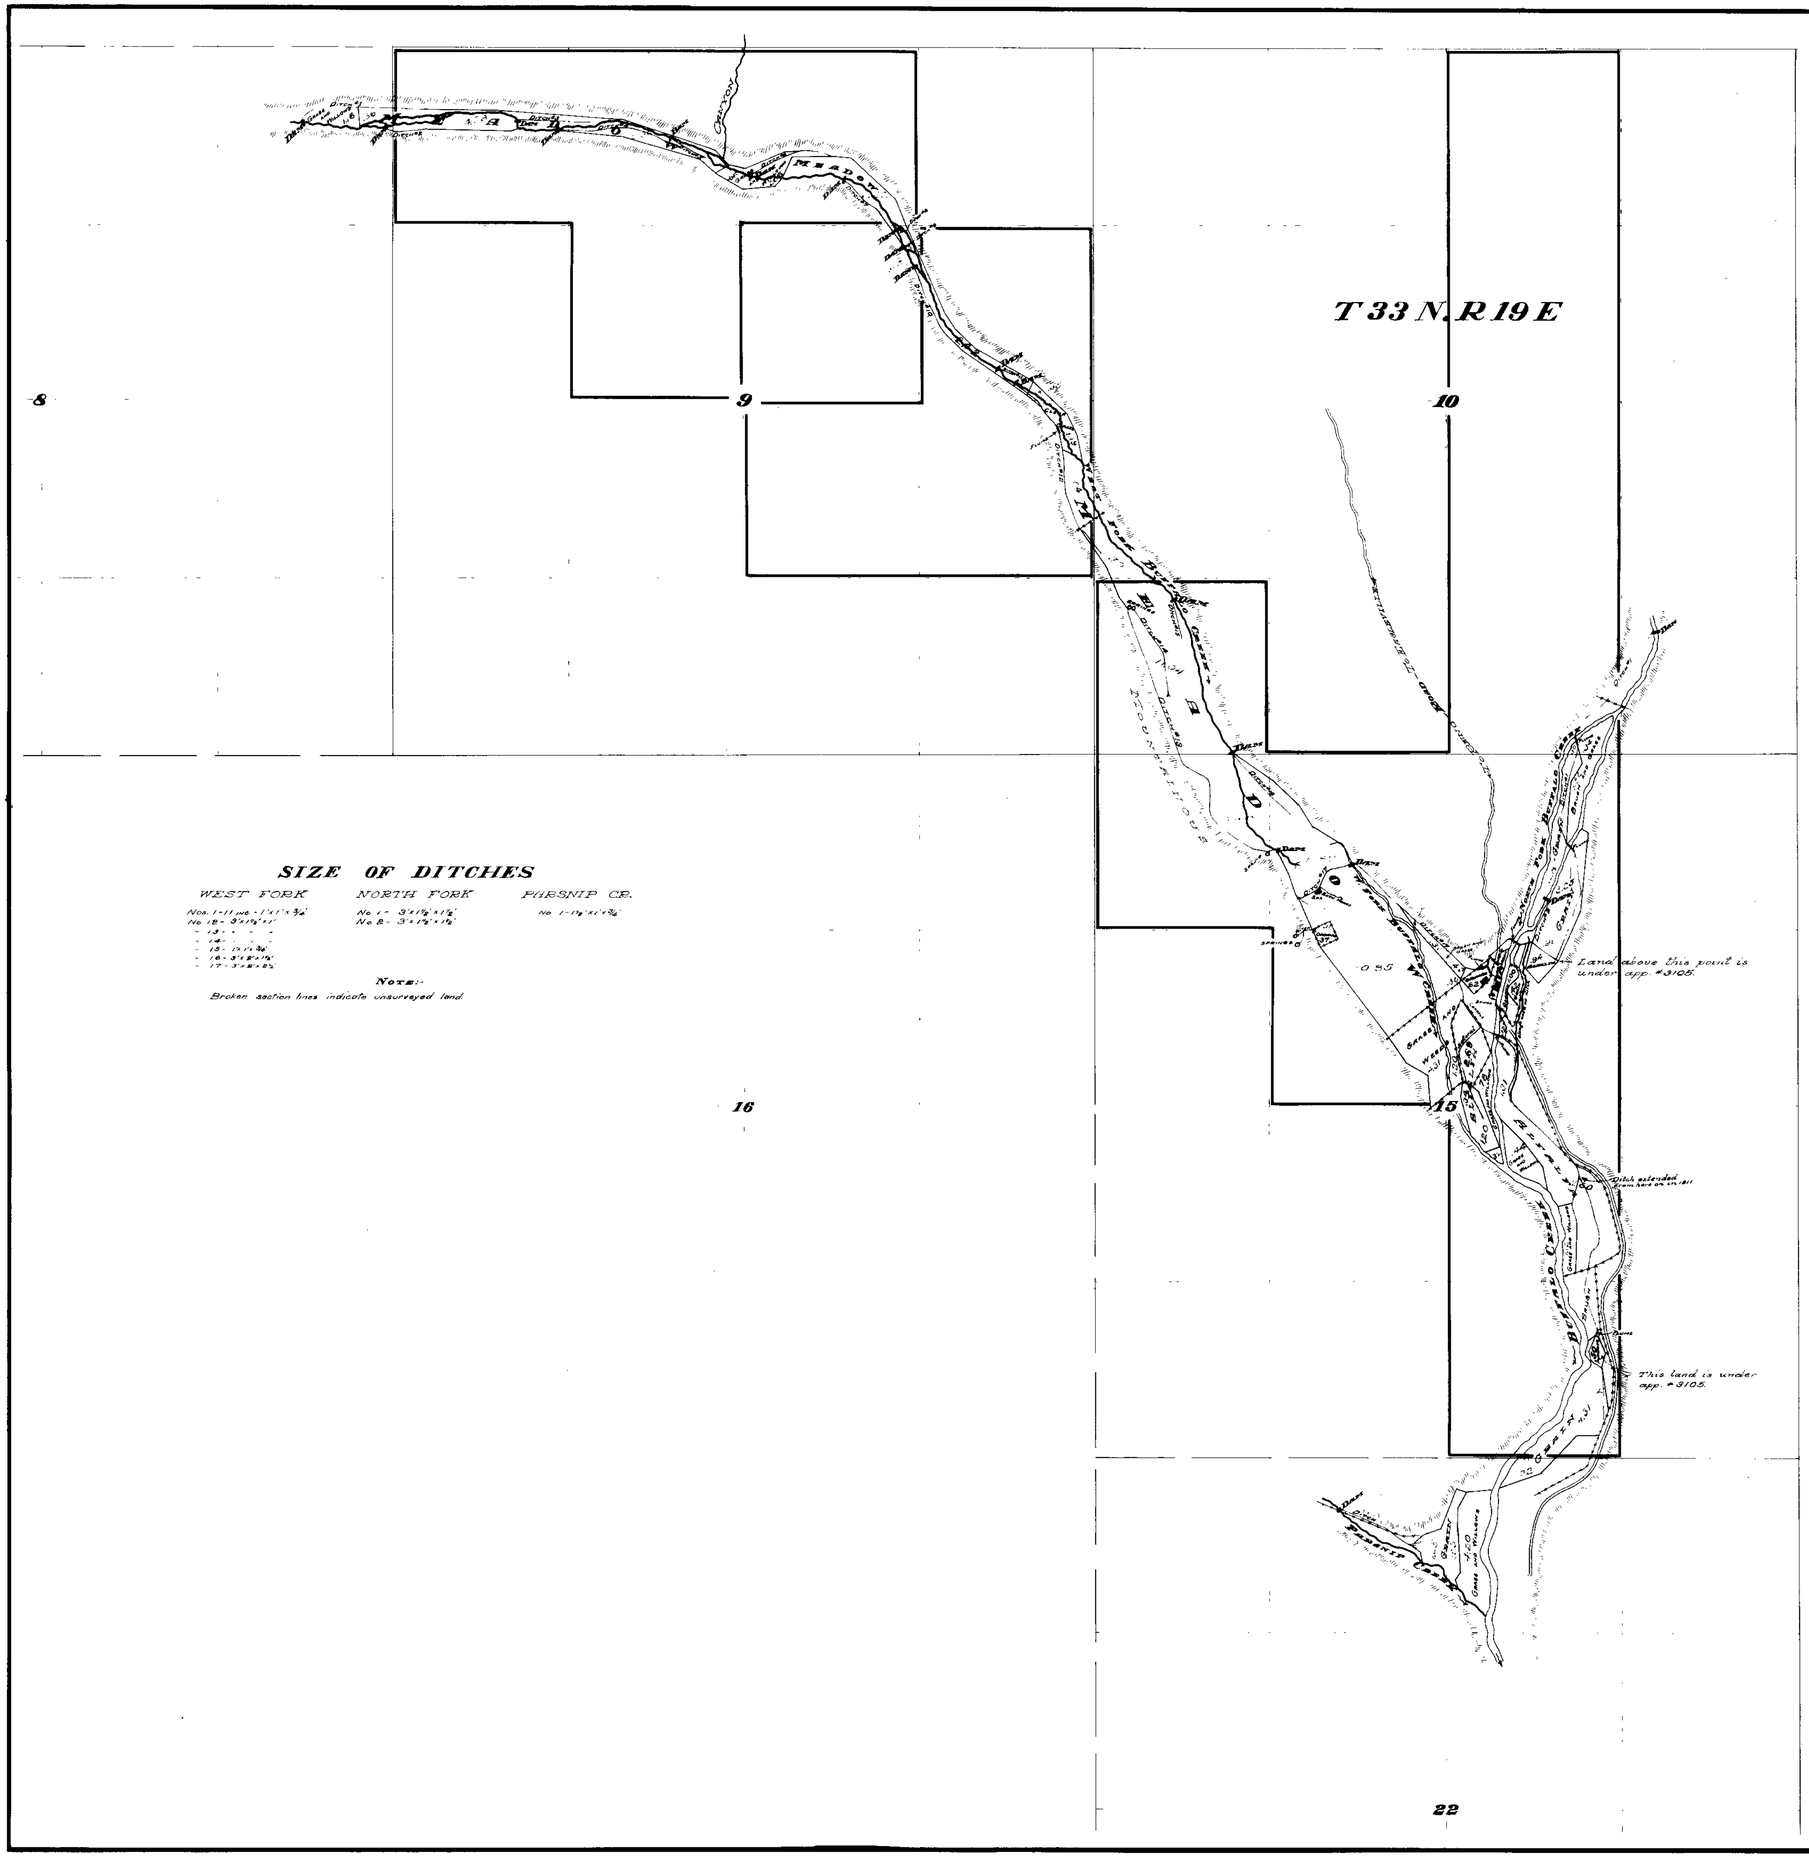

Section	Subdivision	Township	Range	Acreage	Description of Culture	Date of First Culture
8	NE¼ NE¼	33 N	19 E	1.16	Grass & Willows	
"	" "	"	"	0.66	Meadow	
9	NW¼ NW¼	"	"	4.28	"	
"	NE¼ NW¼	"	"	2.92	"	
"	" "	"	"	0.66	Grass & Willows	
"	NW¼ NE¼	"	"	2.06	" " "	
"	" "	"	"	3.62	Meadow	
"	SW¼ NE¼	"	"	0.68	"	
"	SE¼ NE¼	"	"	2.42	"	
"	" "	"	"	0.35	Clear Grass	
"	NE¼ SE¼	"	"	1.19	" "	
"	" "	"	"	2.04	Meadow	
10	NW¼ SW¼	"	"	1.70	"	
"	SW¼ SW¼	"	"	11.04	"	
"	SW¼ SE¼	"	"	0.10	Grain	
"	" "	"	"	0.94	Brush & Grass	
15	NW¼ NE¼	"	"	1.80	" " "	
"	" "	"	"	6.12	Grain	
"	SW¼ NE¼	"	"	1.40	"	
"	" "	"	"	5.28	Alfalfa	
"	" "	"	"	2.13	Garden & Orchard	
"	" "	"	"	0.78	Grass & Willows	
"	" "	"	"	0.43	" " Brush	
"	" "	"	"	0.30	Meadow	
"	" "	"	"	1.20	Grass & Weeds	
"	SE¼ NW¼	"	"	4.31	" "	
"	" "	"	"	0.30	Brush & Grass	
"	" "	"	"	10.85	Meadow	
"	" "	"	"	0.37	Orchard	
"	NE¼ NW¼	"	"	0.11	"	
"	" "	"	"	0.15	Brush & Grass	
"	" "	"	"	11.87	Meadow	
"	NW¼ NW¼	"	"	6.56	"	
"	NW¼ SE¼	"	"	8.60	Alfalfa	
"	" "	"	"	2.88	Willows and Grass	
"	SW¼ SE¼	"	"	0.50	Pasture	
"	" "	"	"	4.31	Grain	
22	NW¼ NE¼	"	"	2.27	"	
"	" "	"	"	4.20	Grass and Willows	
"	NE¼ NW¼	"	"	1.25	Grain	
			Total	114.20		

STATE OF NEVADA }
County of Ormsby } SS

H. M. Payne, being first duly sworn, deposes and says that the accompanying map is a true and accurate plat of the land irrigated by J. M. Ward and J. H. Smith, as taken from the field notes of a survey made by me and completed on the 30th day of August 1914. That the map and survey were made at the instance of J. M. Ward and J. H. Smith, and that it truly represents the irrigated land of said J. M. Ward and J. H. Smith.

Harry M. Payne Surveyor

Subscribed and sworn to before me this 8th day of Sept. 1914.

Notary public in and for Douglas County, Nevada.

Certificate No. 1118-BK5 issued May 9, 1925 for 0.1577 c.f.s.

LAND IRRIGATED BY

J. M. WARD AND J. H. SMITH

FROM

BUFFALO CREEK AND TRIBUTARIES

WASHOE COUNTY, NEV.

UNDER

PROOF OF APPROPRIATION NO. 01328

AND

APPLICATION NO. 3105.

SURVEYED AND MAPPED BY HARVEY M. PAYNE

SCALE:- 600 FT = 1 IN.

Certificate 1118, Bk. 5 May 9, 1925 for 0.1577 c.f.s. under #3105

Place in file under

01328 (3105)