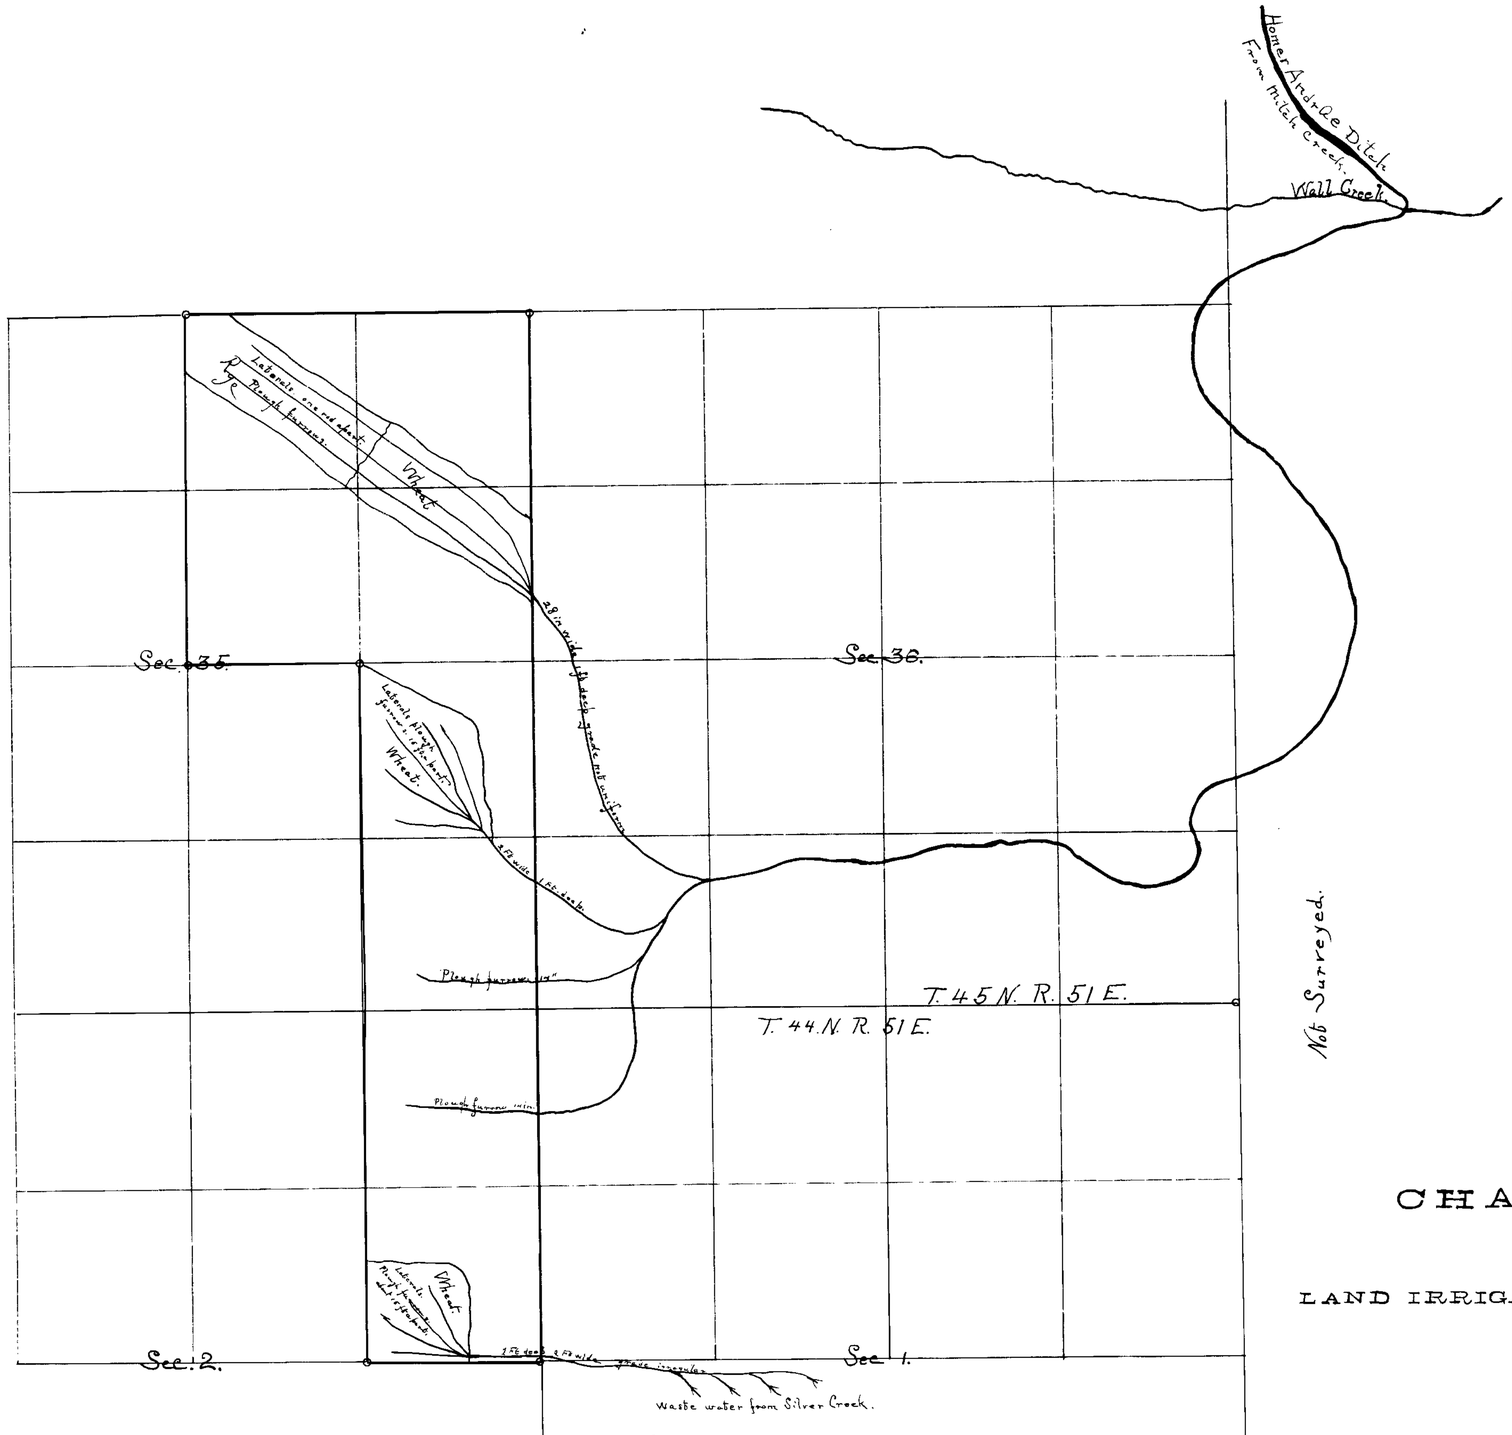

Sec.	Subdivision.	Town.	Range	Cultivation	Description	Date of first Cultivation.
2	S.E. ¼ - N.E. ¼	44 N.	51 E.	15 Acres	Wheat.	19
35	N.E. ¼ - S.E. ¼	45 N.	51 E.	20 Acres	10 Wheat. 10 Rye.	1916
35	N.E. ¼	45 N.	51 E.	34 Acres	Wheat.	1917

CHAS. WINTER.

LAND IRRIGATED FROM WALL CREEK.

State of Nevada
County of Elko.

I G. A Boyce, being first duly sworn, depose and say That the above map is a true and accurate plat of the Chas Winter irrigation works, as taken from field notes of a survey made by me, completed June 12-1917. That the survey and map were made at the instance of Chas. Winter owner of said lands, and that it truly represents the irrigated lands of Said Chas Winter. Geo A Boyce Surveyor.

Subscribed and Sworn to before me This 21st day of June 1917

My Commission Expires Feb 7-1918

John McKee Notary Public

3111