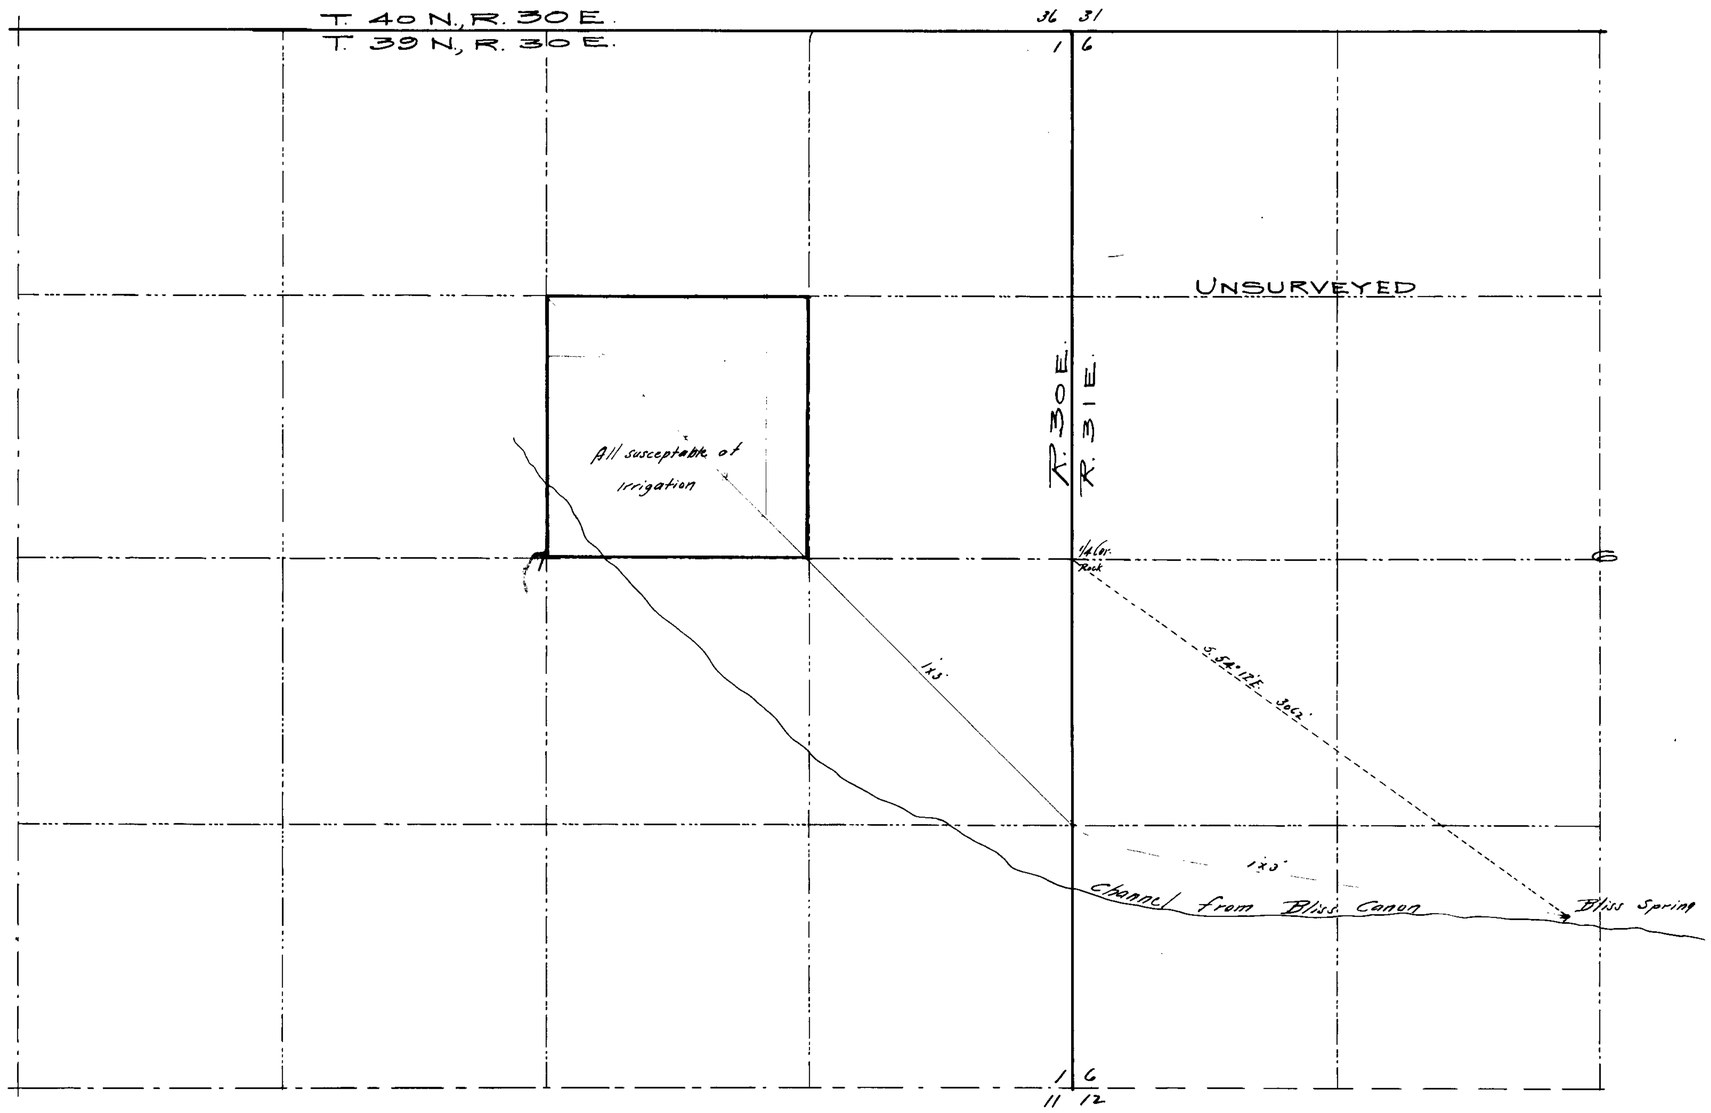

State of Nevada }ss
County of Humboldt }

Horace H. Sheldon, being first duly sworn, deposes and says that the above map is a true and accurate plat of the irrigation works, as taken from the field notes of a survey made by me, completed on the 21st day of August, 1914; that such survey was made at the instance of myself; that the map represents the works described in application No. , together with the location of streams and ditches in the immediate vicinity.

Horace H. Sheldon, C.E.
Surveyor.

Subscribed and sworn to before me this 18th day of September, 1914.

Mary F. Langwith.
Notary Public in and for Humboldt County, Nevada.

PLAT
OF
PROPOSED SYSTEM OF IRRIGATION
OF
H.H. SHELDON
from
BLISS CANON
SEPT. 1914 SCALE 1" = 400'

5114