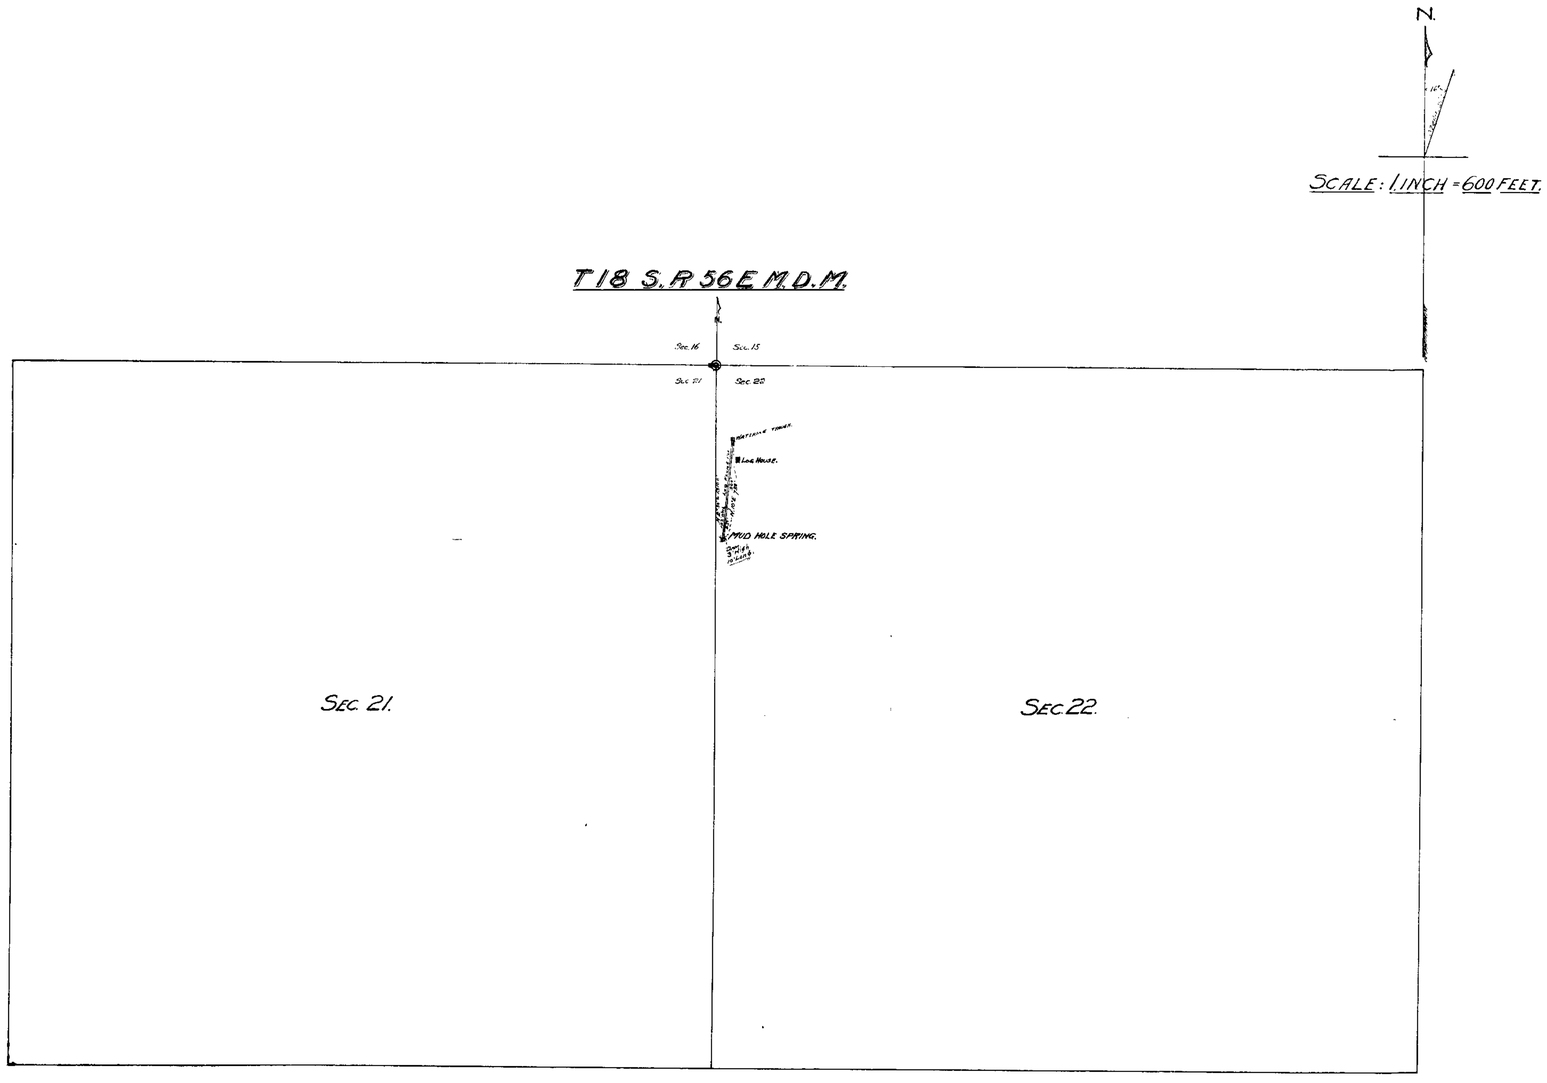

STATE OF NEVADA }
COUNTY OF CLARK } S.S.

I, C.H. Fenner being first duly sworn, depose and say that the above map is a true and accurate plat of the Mud Hole Springs works, as taken from the field notes of a survey made by me completed on the 23rd day of November 1915. that such survey was made at the instance of W.C. Morgan, that the notes represents the works described in Amended Application No. 3116.

C. H. Fenner. Surveyor.

Subscribed and Sworn to before me this 1st day of December 1915.

[signature]

Notary Public in and for Clark County Nevada.

My Commission expires [illegible]

MAP
OF
MUD HOLE SPRINGS

AMENDED APPLICATION AND PERMIT No. 3116

W.C. MORGAN APPLICANT.

SURVEYED NOV. 23. 1915

BY

C.H. Fenner C.E.

CLARK CO. NEVADA.

FILED
DEC 3 1915

385 BK.3 12-16-18.
fol .025 c.f.s.

FROM THE OFFICE OF McCARTHY & FENNER. ENG'S, LAS VEGAS NEV.

3116