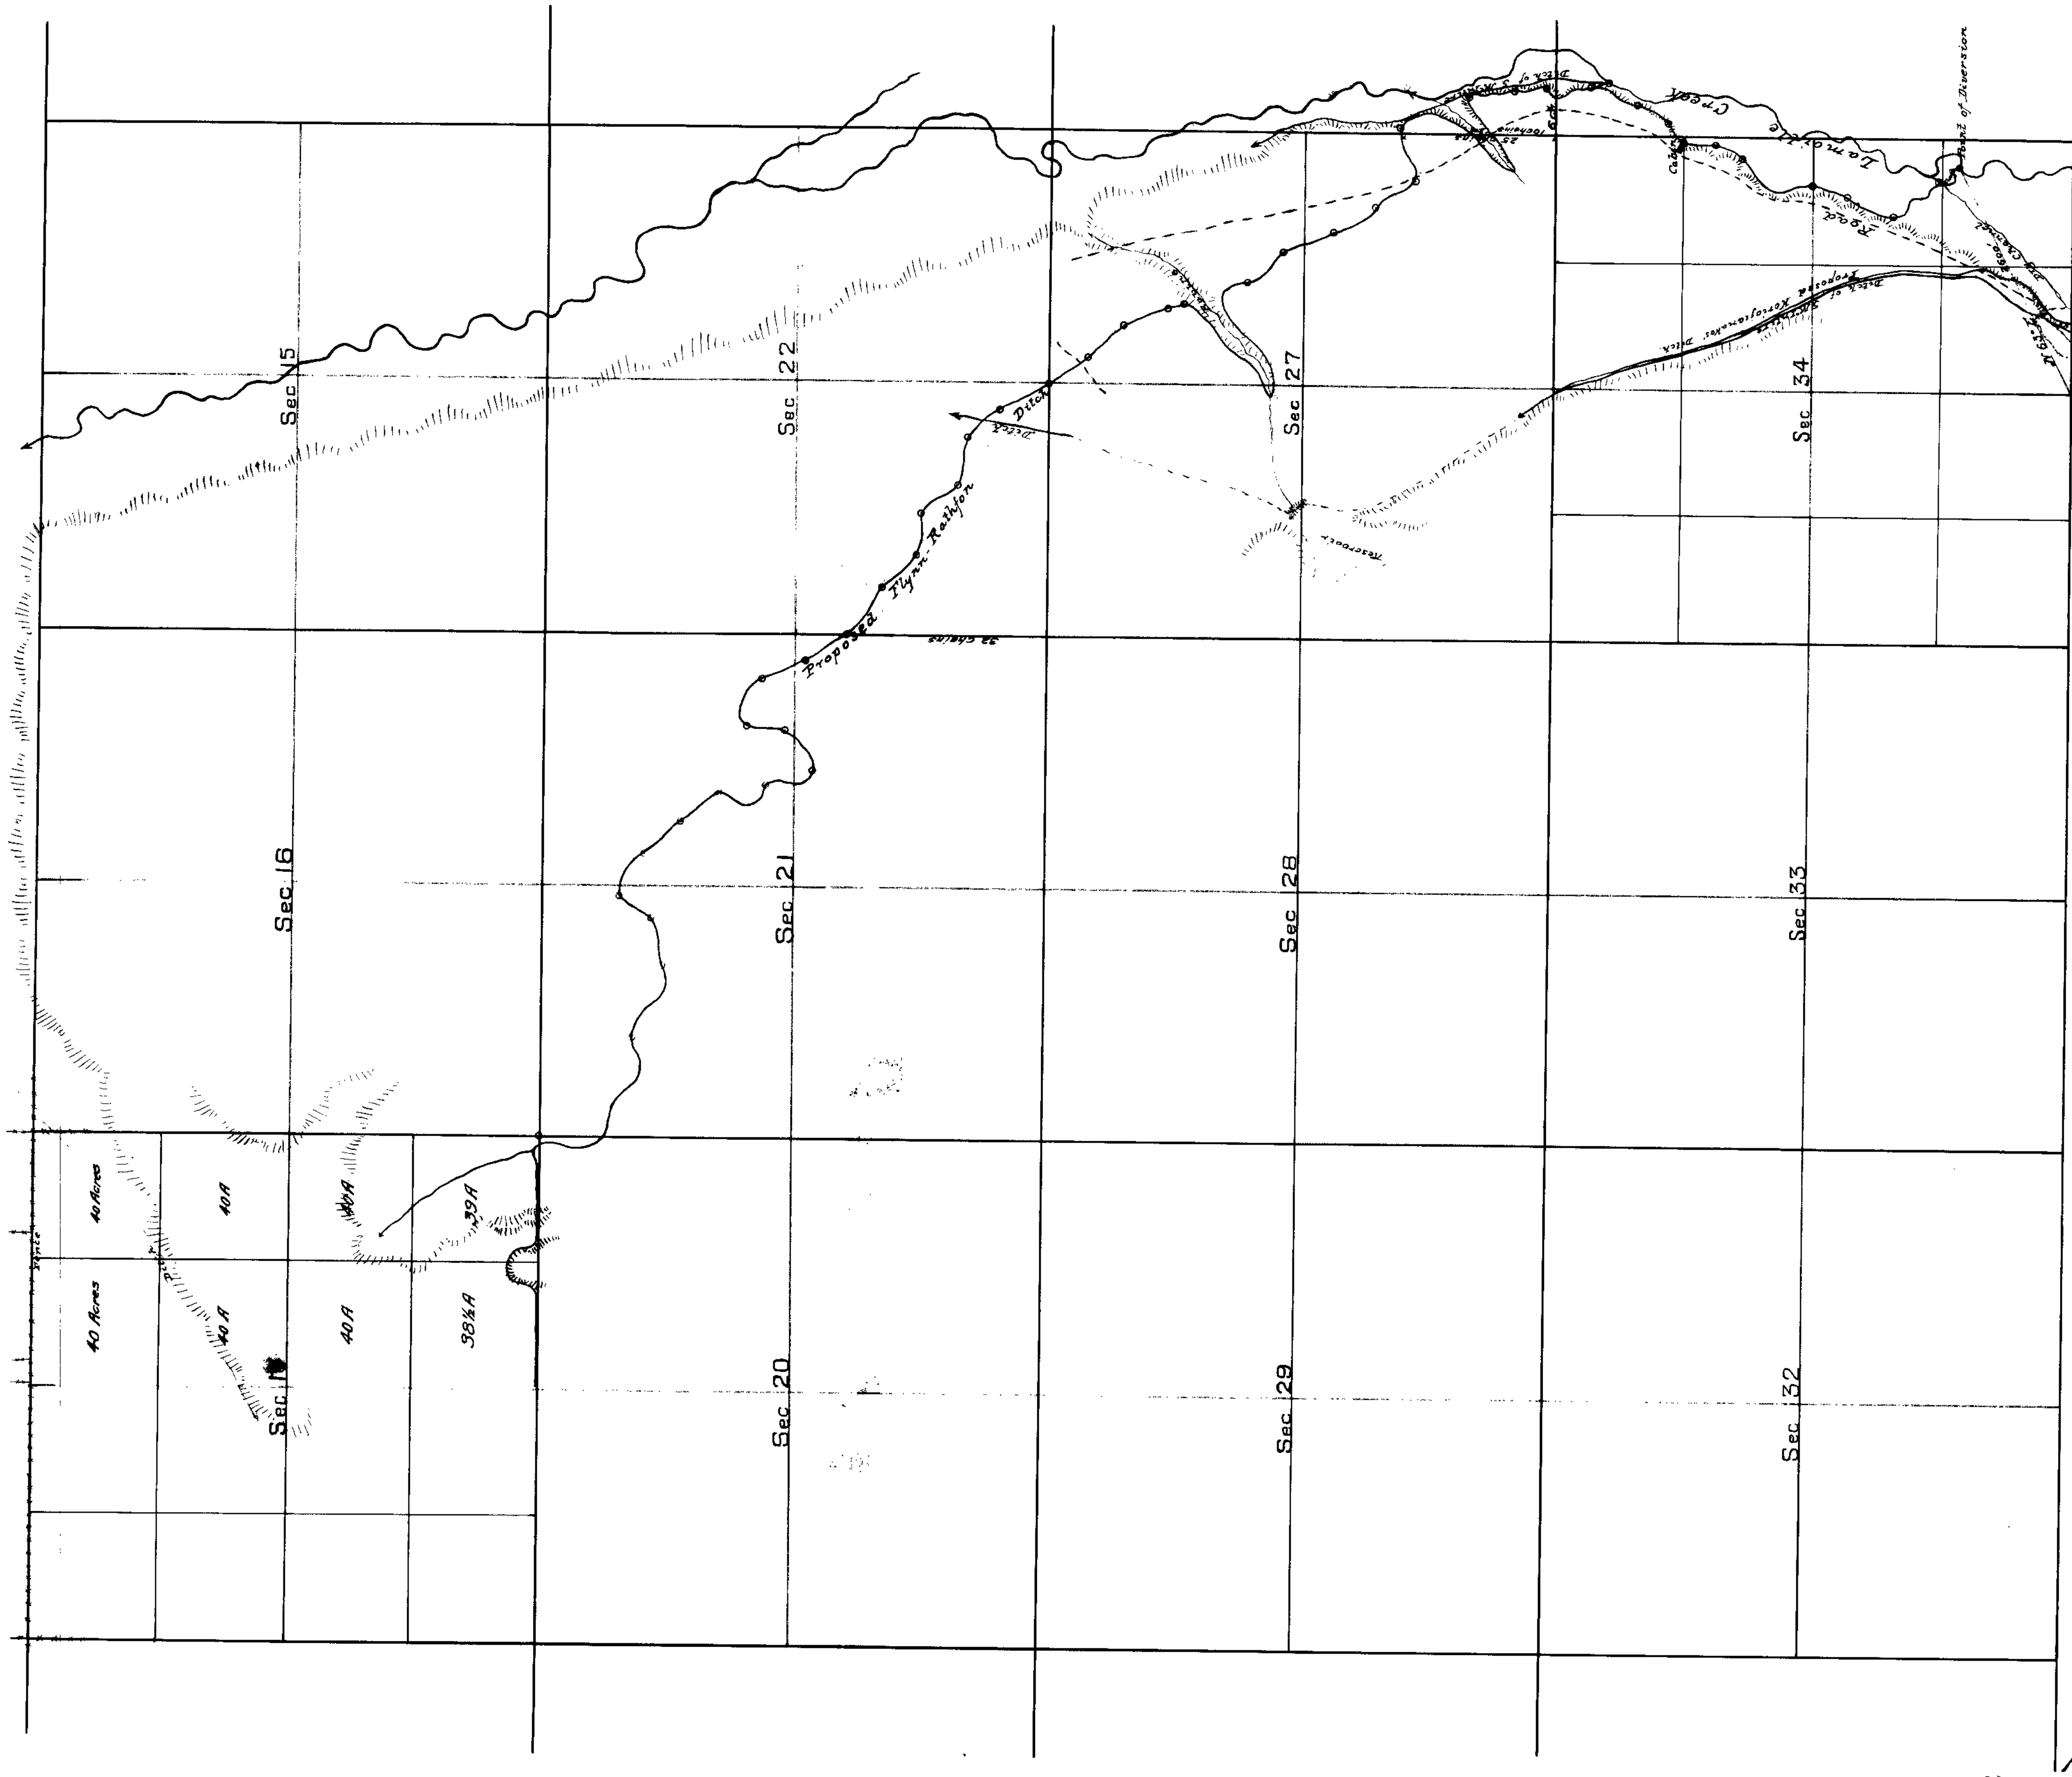

State of Nevada
County of Elko } ss

C.F. DeArmond, being first duly sworn, deposes and says that the above map is a true and accurate plat of the Flynn-Rathfon Irrigation Works as taken from the field notes of a survey made by me completed on the 8th day of October 1914; that such survey was made at the instance of Frank M. Flynn and Len H. Rathfon; that the map represents the works described in application No. 3125, together with the location of streams and ditches in the immediate vicinity.

Surveyor

Subscribed and sworn to before me, this the 4th day of November, 1914.

Notary Public in and for Elko County Nevada

MAP
OF
PROPOSED IRRIGATION WORKS
OF
FRANK M FLYNN AND LEN H RATHFON
OF
HALLECK, ELKO COUNTY, NEVADA
APPLICATION NO 3125
FOR IRRIGATING E½ OF SEC 17 T35N R58E

Scale 1 Inch = 1000 Feet