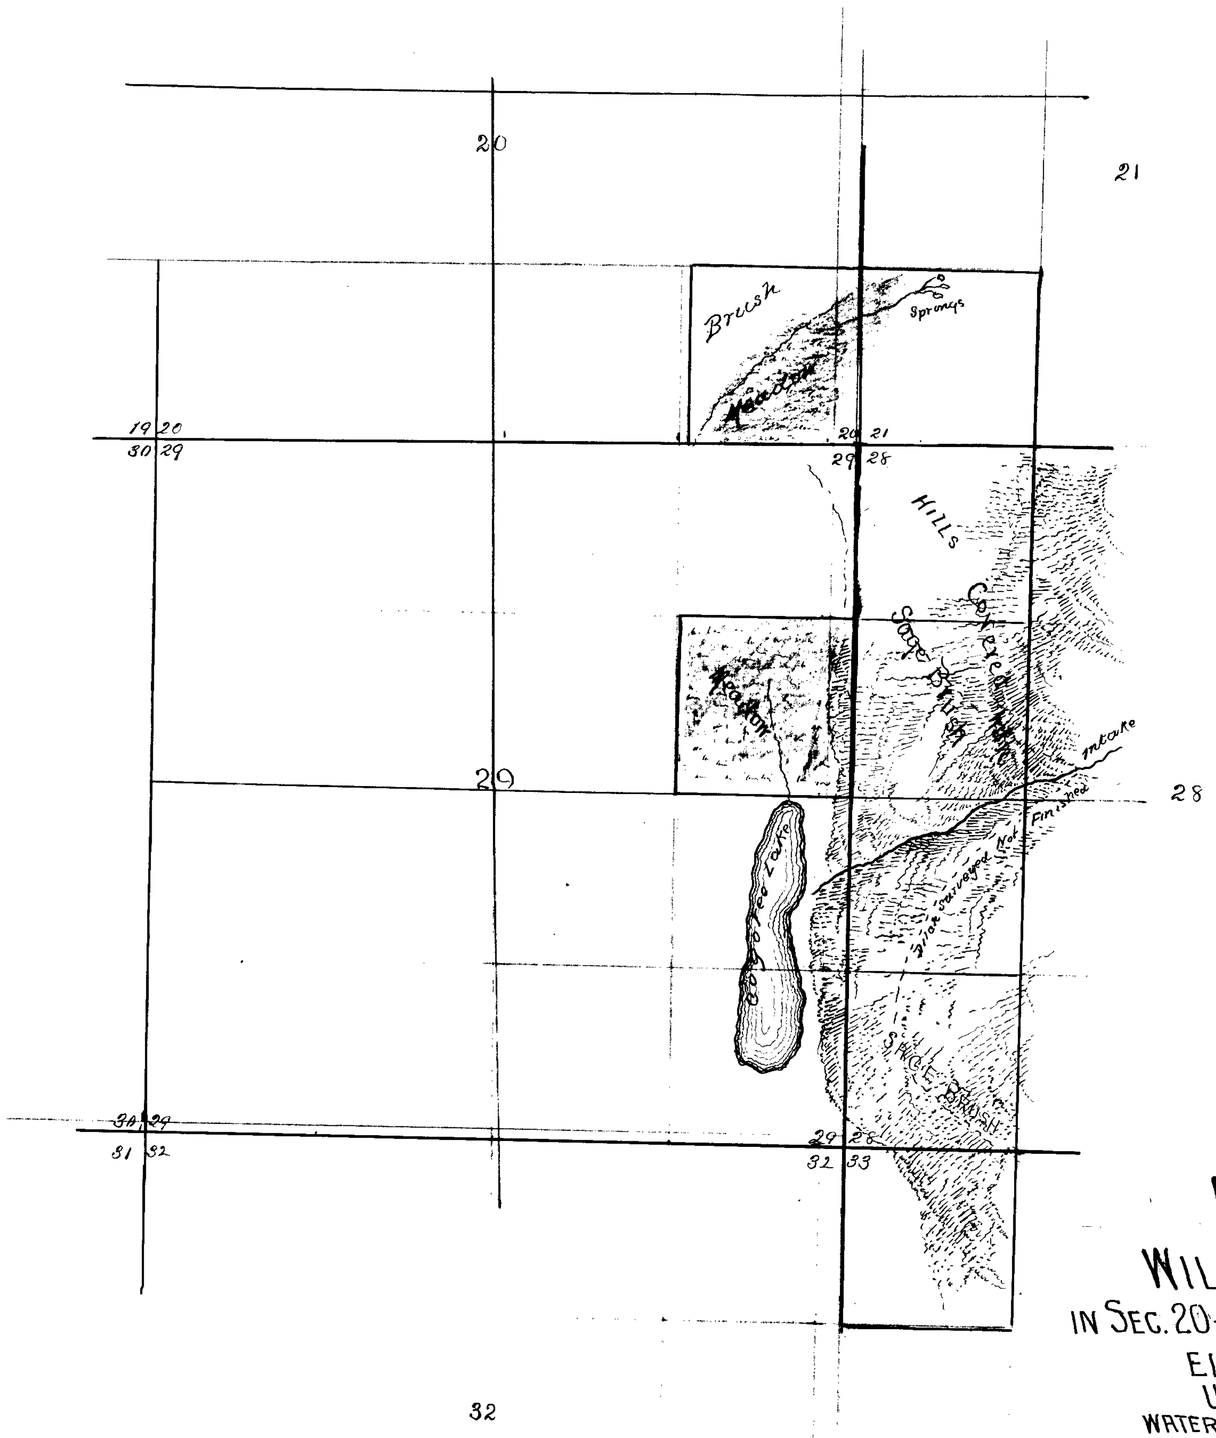

State of Nevada }
County of Elko } ss

I William P Wright first being duly sworn depose & say that the annexed plat of the land irrigated as taken from field notes of a survey made by me completed October 1st 1915. that survey was made at my own instance and the map represents the work describe in application together with the location of streams and ditches in the immediate vicinity

William P Wright
Surveyor

Subscribed & Sworn to before me this 18th day October 1915

W. G. Wright
Notary Public
for Elko Co Nevada

MAP
OF THE
LAND IRRIGATED
BY
WILLIAM P. WRIGHT
IN SEC. 20-21-28-29 TOWN 43 N.R. 58E
ELKO COUNTY NEVADA
UNDER PERMIT
WATER TAKEN OUT OF McINTIRE CREEK

REPORT FOR 1915
THE PLACE ALL ENCLOSED EXCEPT ON NORTH
DITCHES SURVEYD PARTLY DUG NO WATER TO IRRIGATE 1915

FILED
OCT 28 1915
STATE ENGINEER'S OFFICE

5126