SECTION	SUB DIVISION	TOWNSHIP	RANGE	CULTIVATED ACREAGE	DESCRIPTION CULTURE	DATE of FIRST CULTURE
1	SE¼ NW¼	2 S.	34 E	8.9	ALFALFA	
1	NW¼ SW¼	"	"	9.88	"	
1	NE¼ SW¼	"	"	18.80	"	
1	NW¼ SE¼	"	"			
1	SW¼ NE¼	"	"	12.40	ALFALFA	

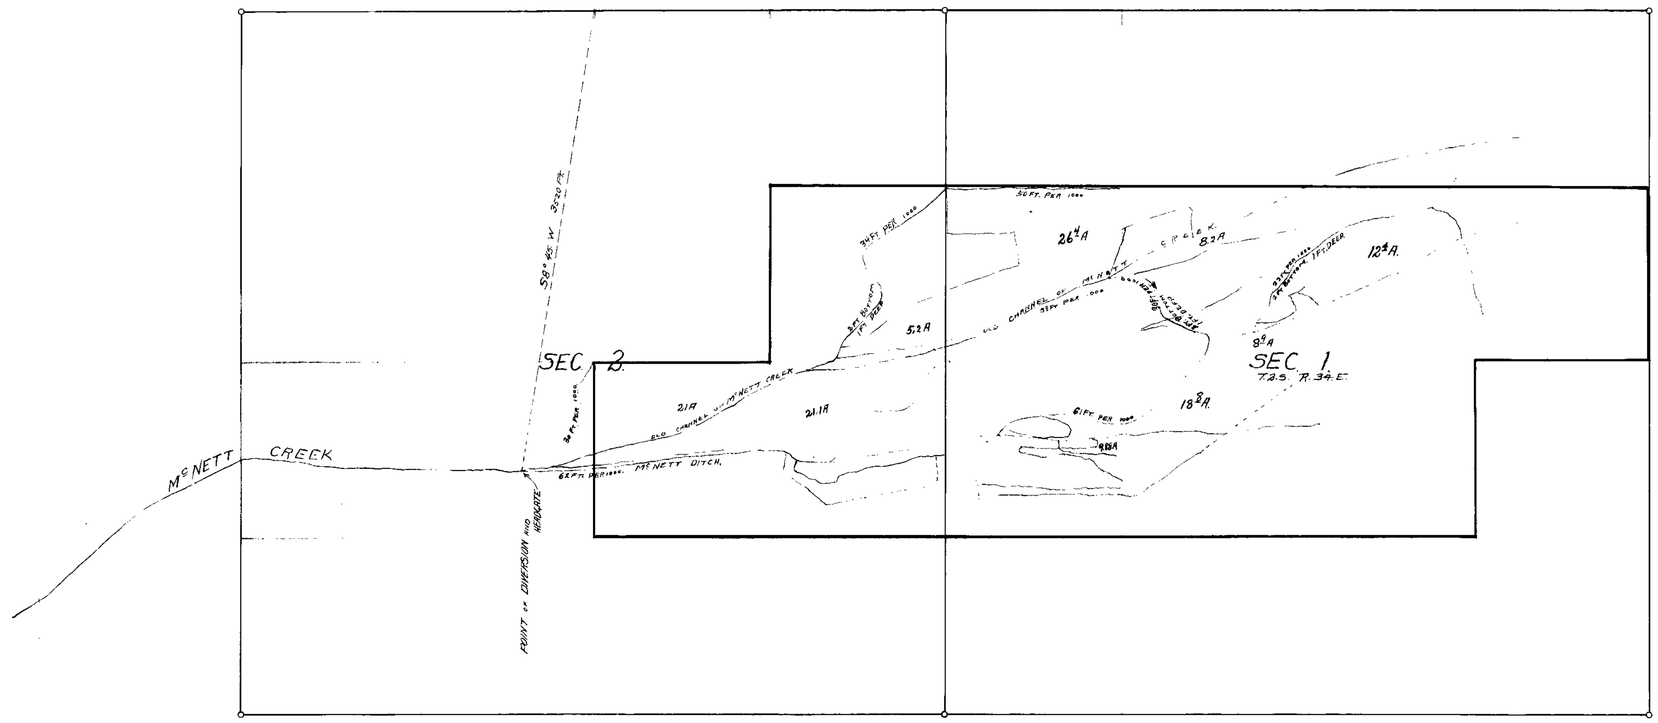

STATE OF NEVADA }SS.
County of Esmeralda

I, COPRAN BARNES, being first duly sworn, depose and say that the above map is a true and accurate plat of the MAUD A. McNETT irrigation works, as taken from the field notes of a survey made by me, completed on the 22nd day of November 1915; that such survey was made at the instance of MAUD A. McNETT; that the map represents the works described in Application No. 3129, together with the location of streams and ditches in the immediate vicinity.

Copran Barnes Surveyor

Subscribed and sworn to before me this 6th day of December 1915

E. Carter Edwards

Notary Public in and for Esmeralda County, Nevada.

My Commission Expires June 12, 1916.

MAP TO ACCOMPANY APPLICATION No. 3129.
TO APPROPRIATE WATER
FOR
THE RANCH OF MAUD A. McNETT. DYER. NEVADA.
FROM
McNETT OR INDIAN CREEK.
BY MEANS OF
McNETT DITCH AND THE NATURAL CHANNEL OF McNETT CREEK.

Land now under cultivation colored dark green.
Land which can be cultivated colored yellow.

FILED
DEC 8 1915
STATE ENGINEER'S OFFICE

3129