SECTION	SUB DIVISION	TOWNSHIP	RANGE	CULTIVATED IRRIGABLE	DESCRIPTION CULTURE	OTHER CULTIVATION
		15.	35 E			

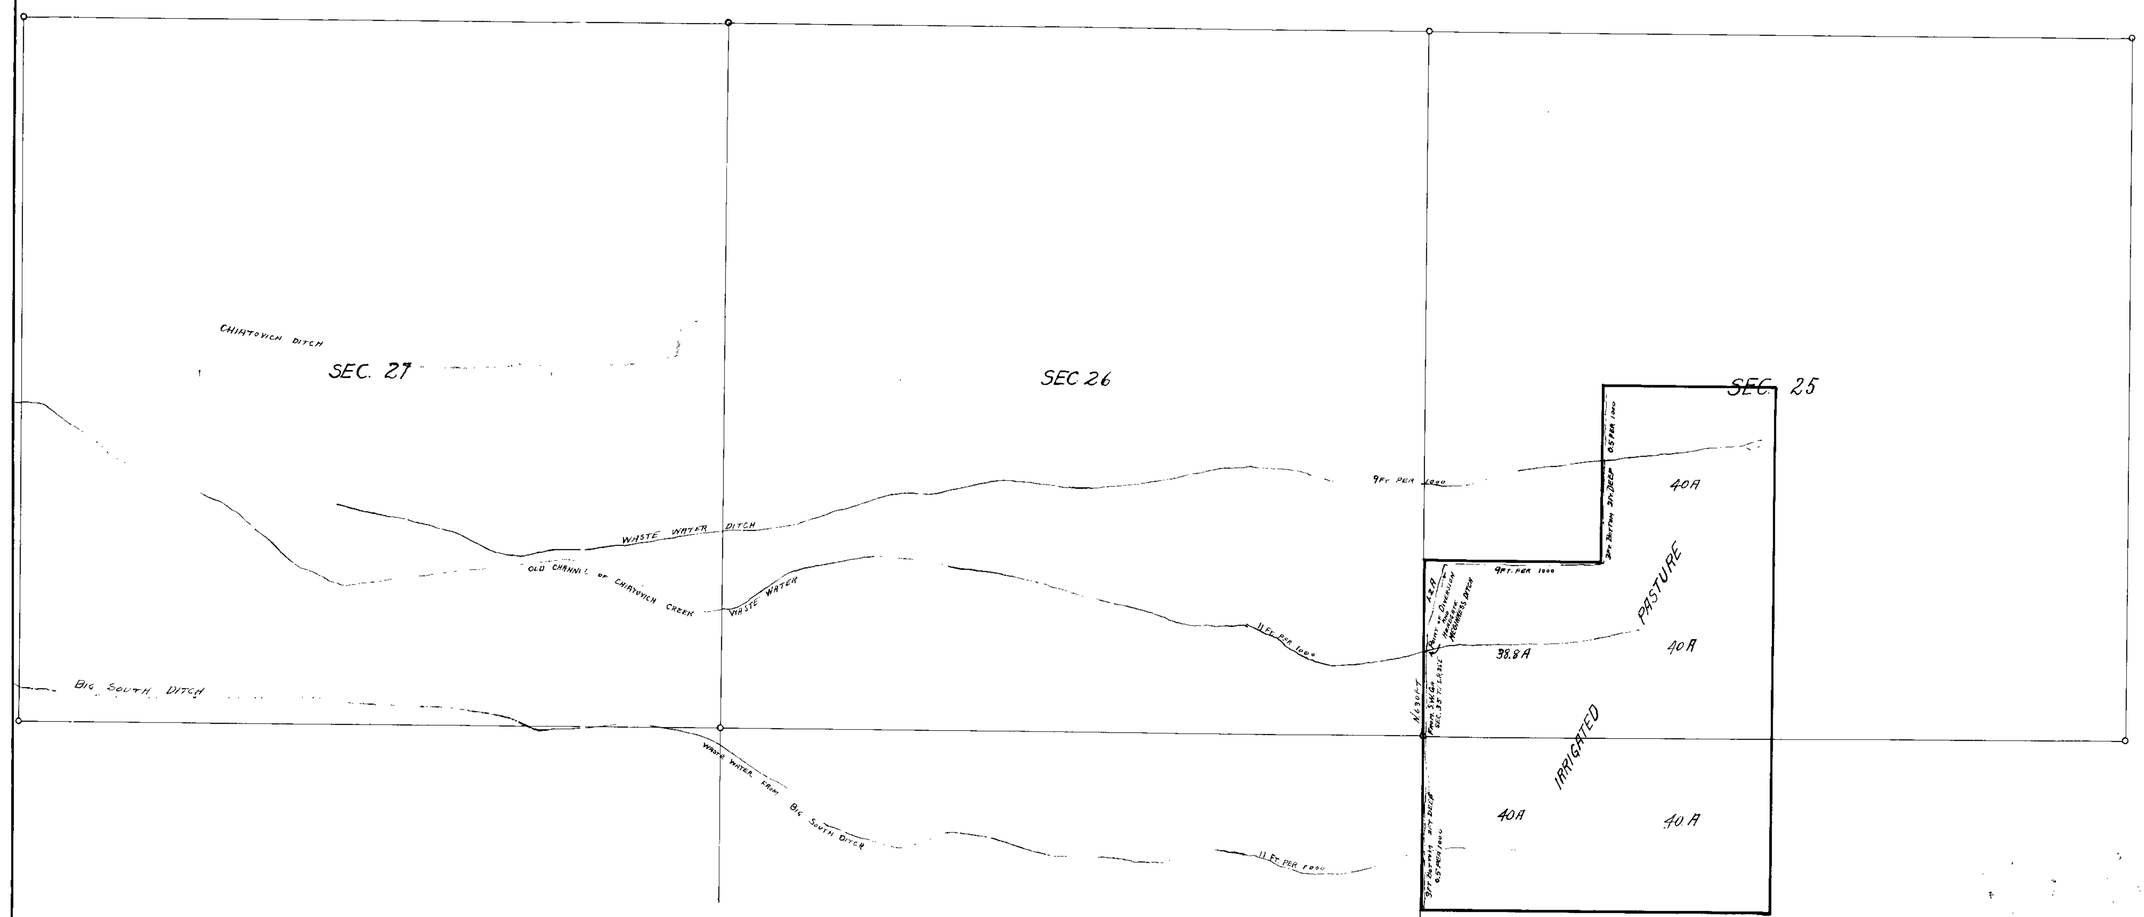

STATE OF NEVADA }
County of Esmeralda } S.S.

I, CORRIN BARNES, being first duly sworn, depose and say that the above map is a true and accurate stat of the Mary E. Meginness irrigation works, as taken from the field notes of a survey made by me, completed on the 20th day of November 1915; that such survey was made at the instance of Mary E. Meginness; that the map represents the works described in Application No 3144 together with the location of streams and ditches in the immediate vicinity.

Corrin Barnes Surveyor.

Subscribed and sworn to before me this 6th day of December 1915.

E. Carter Edwards
Notary Public in and for Esmeralda County Nevada.

My Commission Expires
June 12, 1916.

MAP TO ACCOMPANY APPLICATION No. 3144
TO APPROPRIATE WATER
FOR
THE FARM OF MARY E. MEGINNESS DYER, NEVADA
FROM
SURPLUS WATER OF CHIATOVICH CREEK
BY MEANS OF
MEGINNESS DITCH

Land which can be cultivated colored light green.

FILED
DEC 8 1915
STATE ENGINEER'S OFFICE

3144

3144