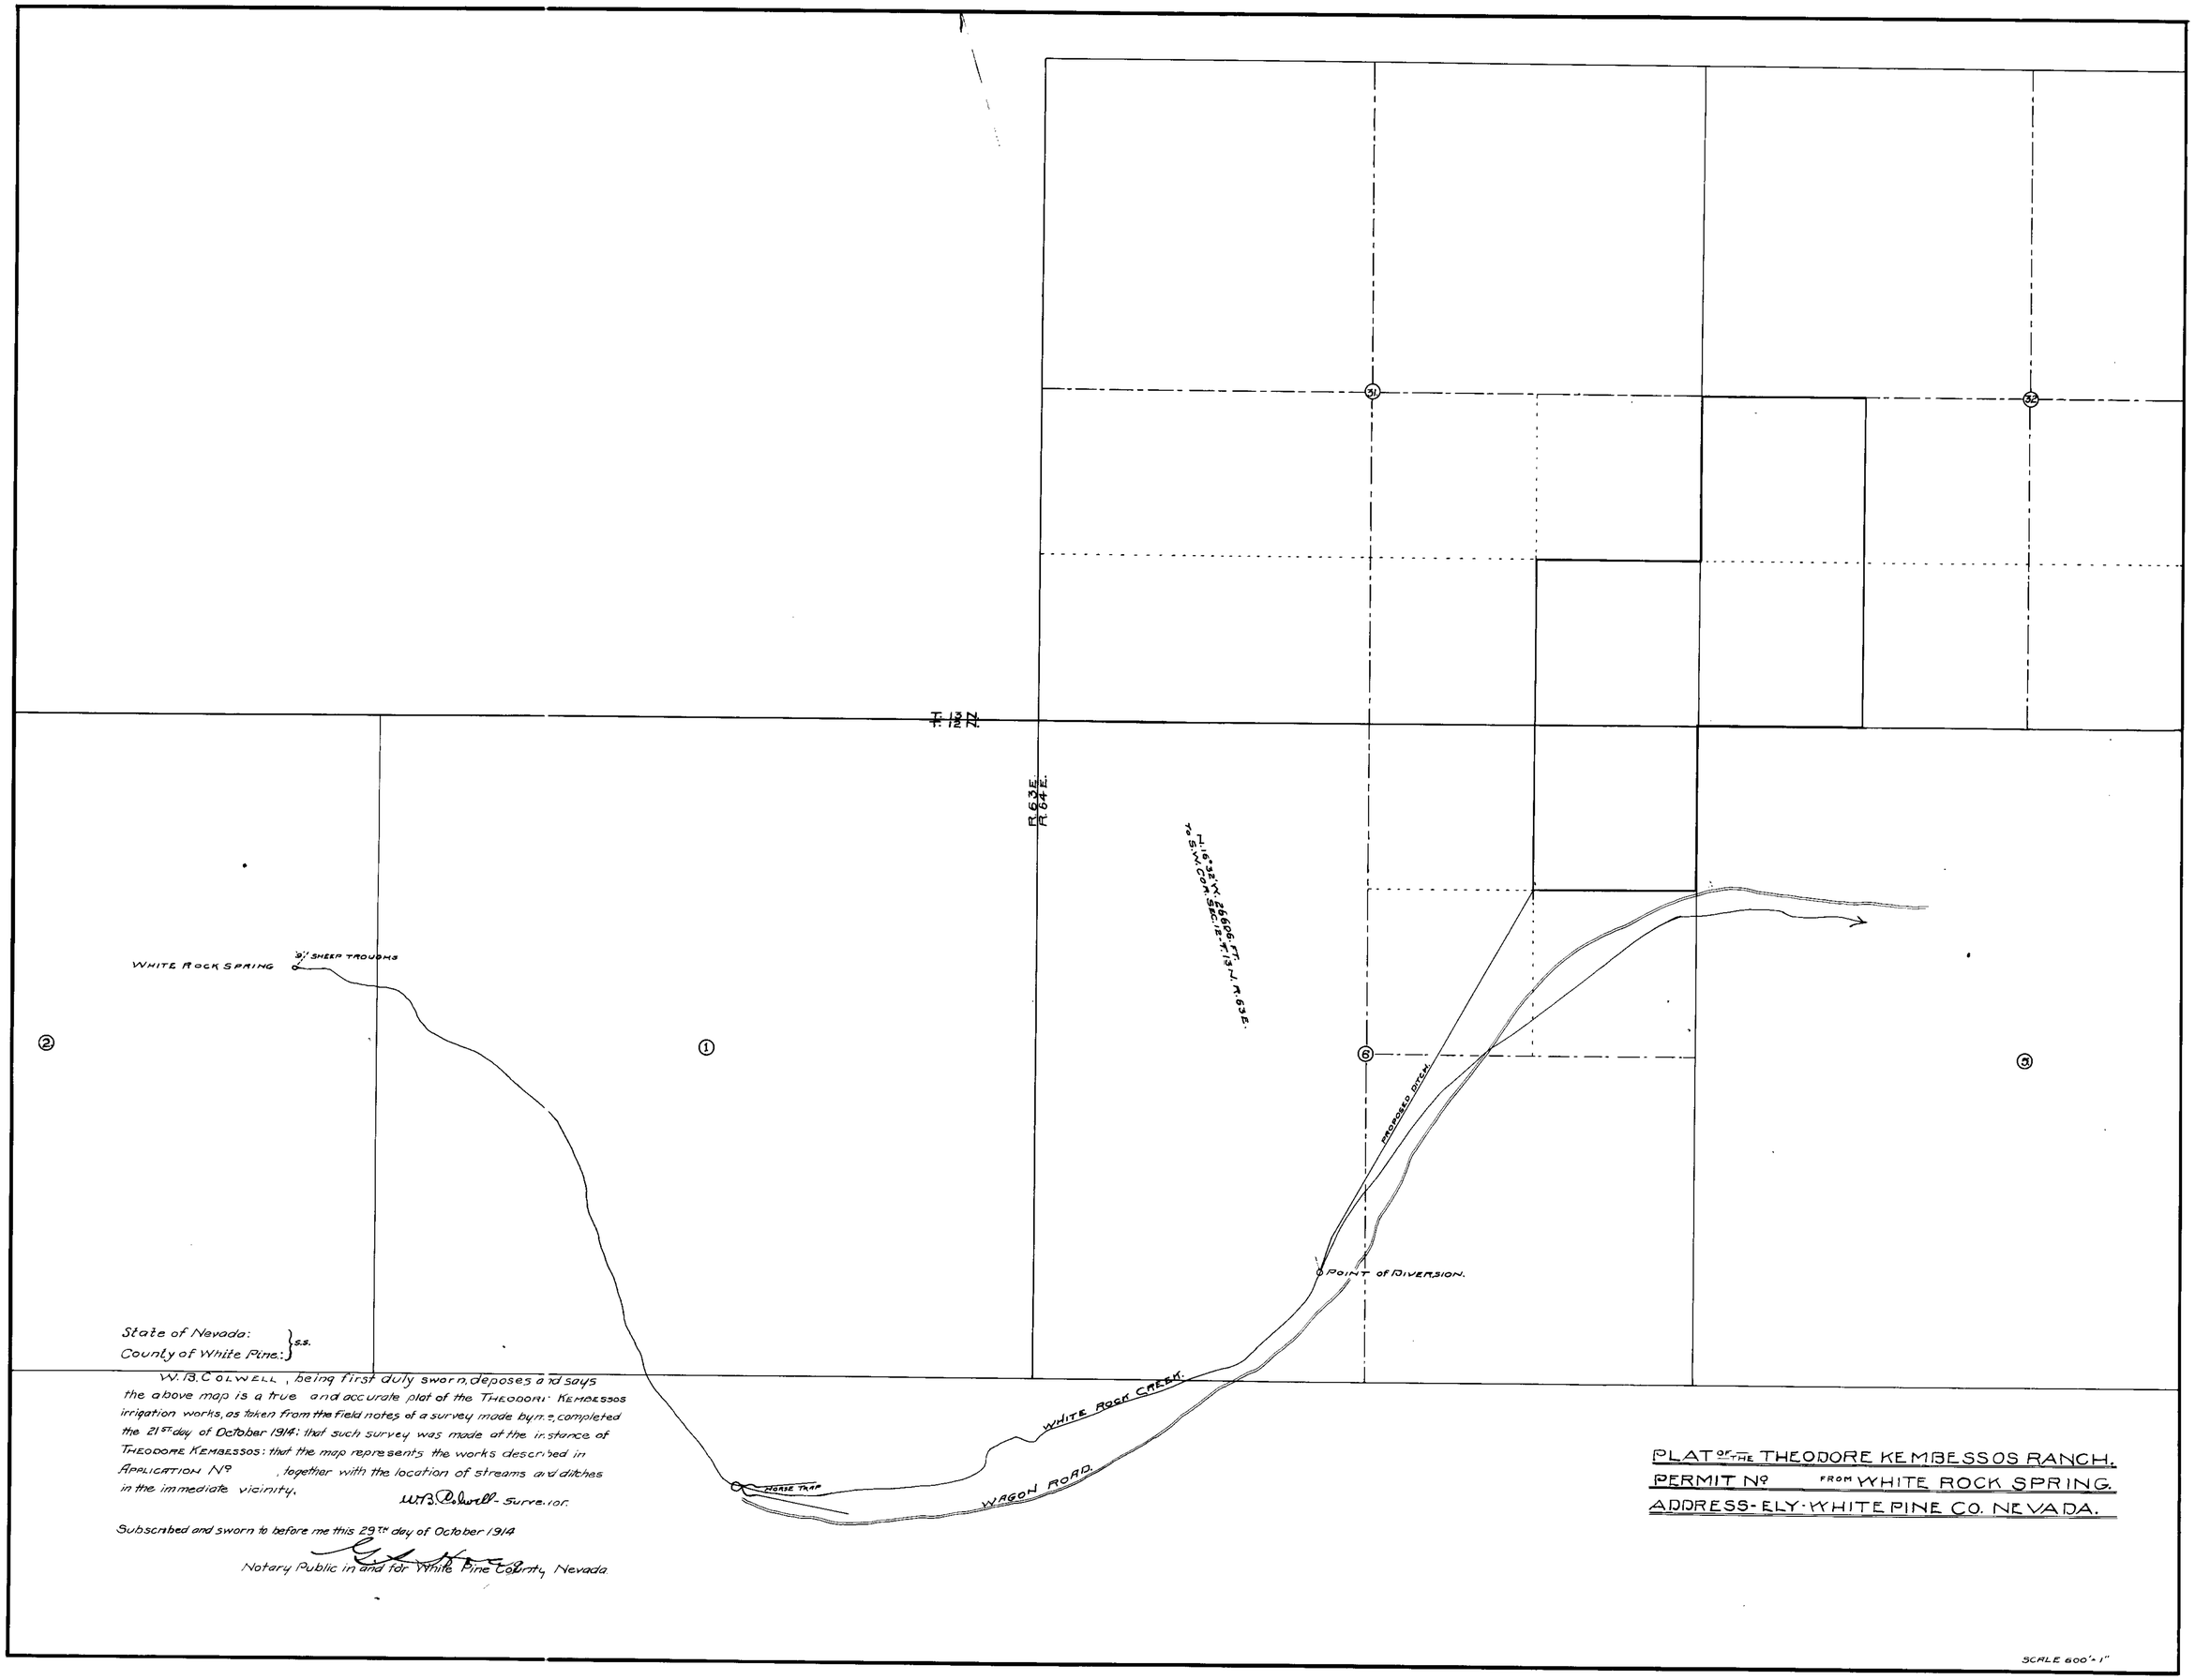

State of Nevada: }
County of White Pine: } S.S.

W. B. COLWELL, being first duly sworn, deposes and says the above map is a true and accurate plat of the THEODORE KEMBESSOS irrigation works, as taken from the field notes of a survey made by me, completed the 21ST day of October 1914: that such survey was made at the instance of THEODORE KEMBESSOS: that the map represents the works described in APPLICATION No , together with the location of streams and ditches in the immediate vicinity.

W. B. Colwell - Surveyor.

Subscribed and sworn to before me this 29TH day of October 1914

Notary Public in and for White Pine County, Nevada.

PLAT OF THE THEODORE KEMBESSOS RANCH.
PERMIT No FROM WHITE ROCK SPRING.
ADDRESS - ELY - WHITE PINE CO. NEVADA.

3148