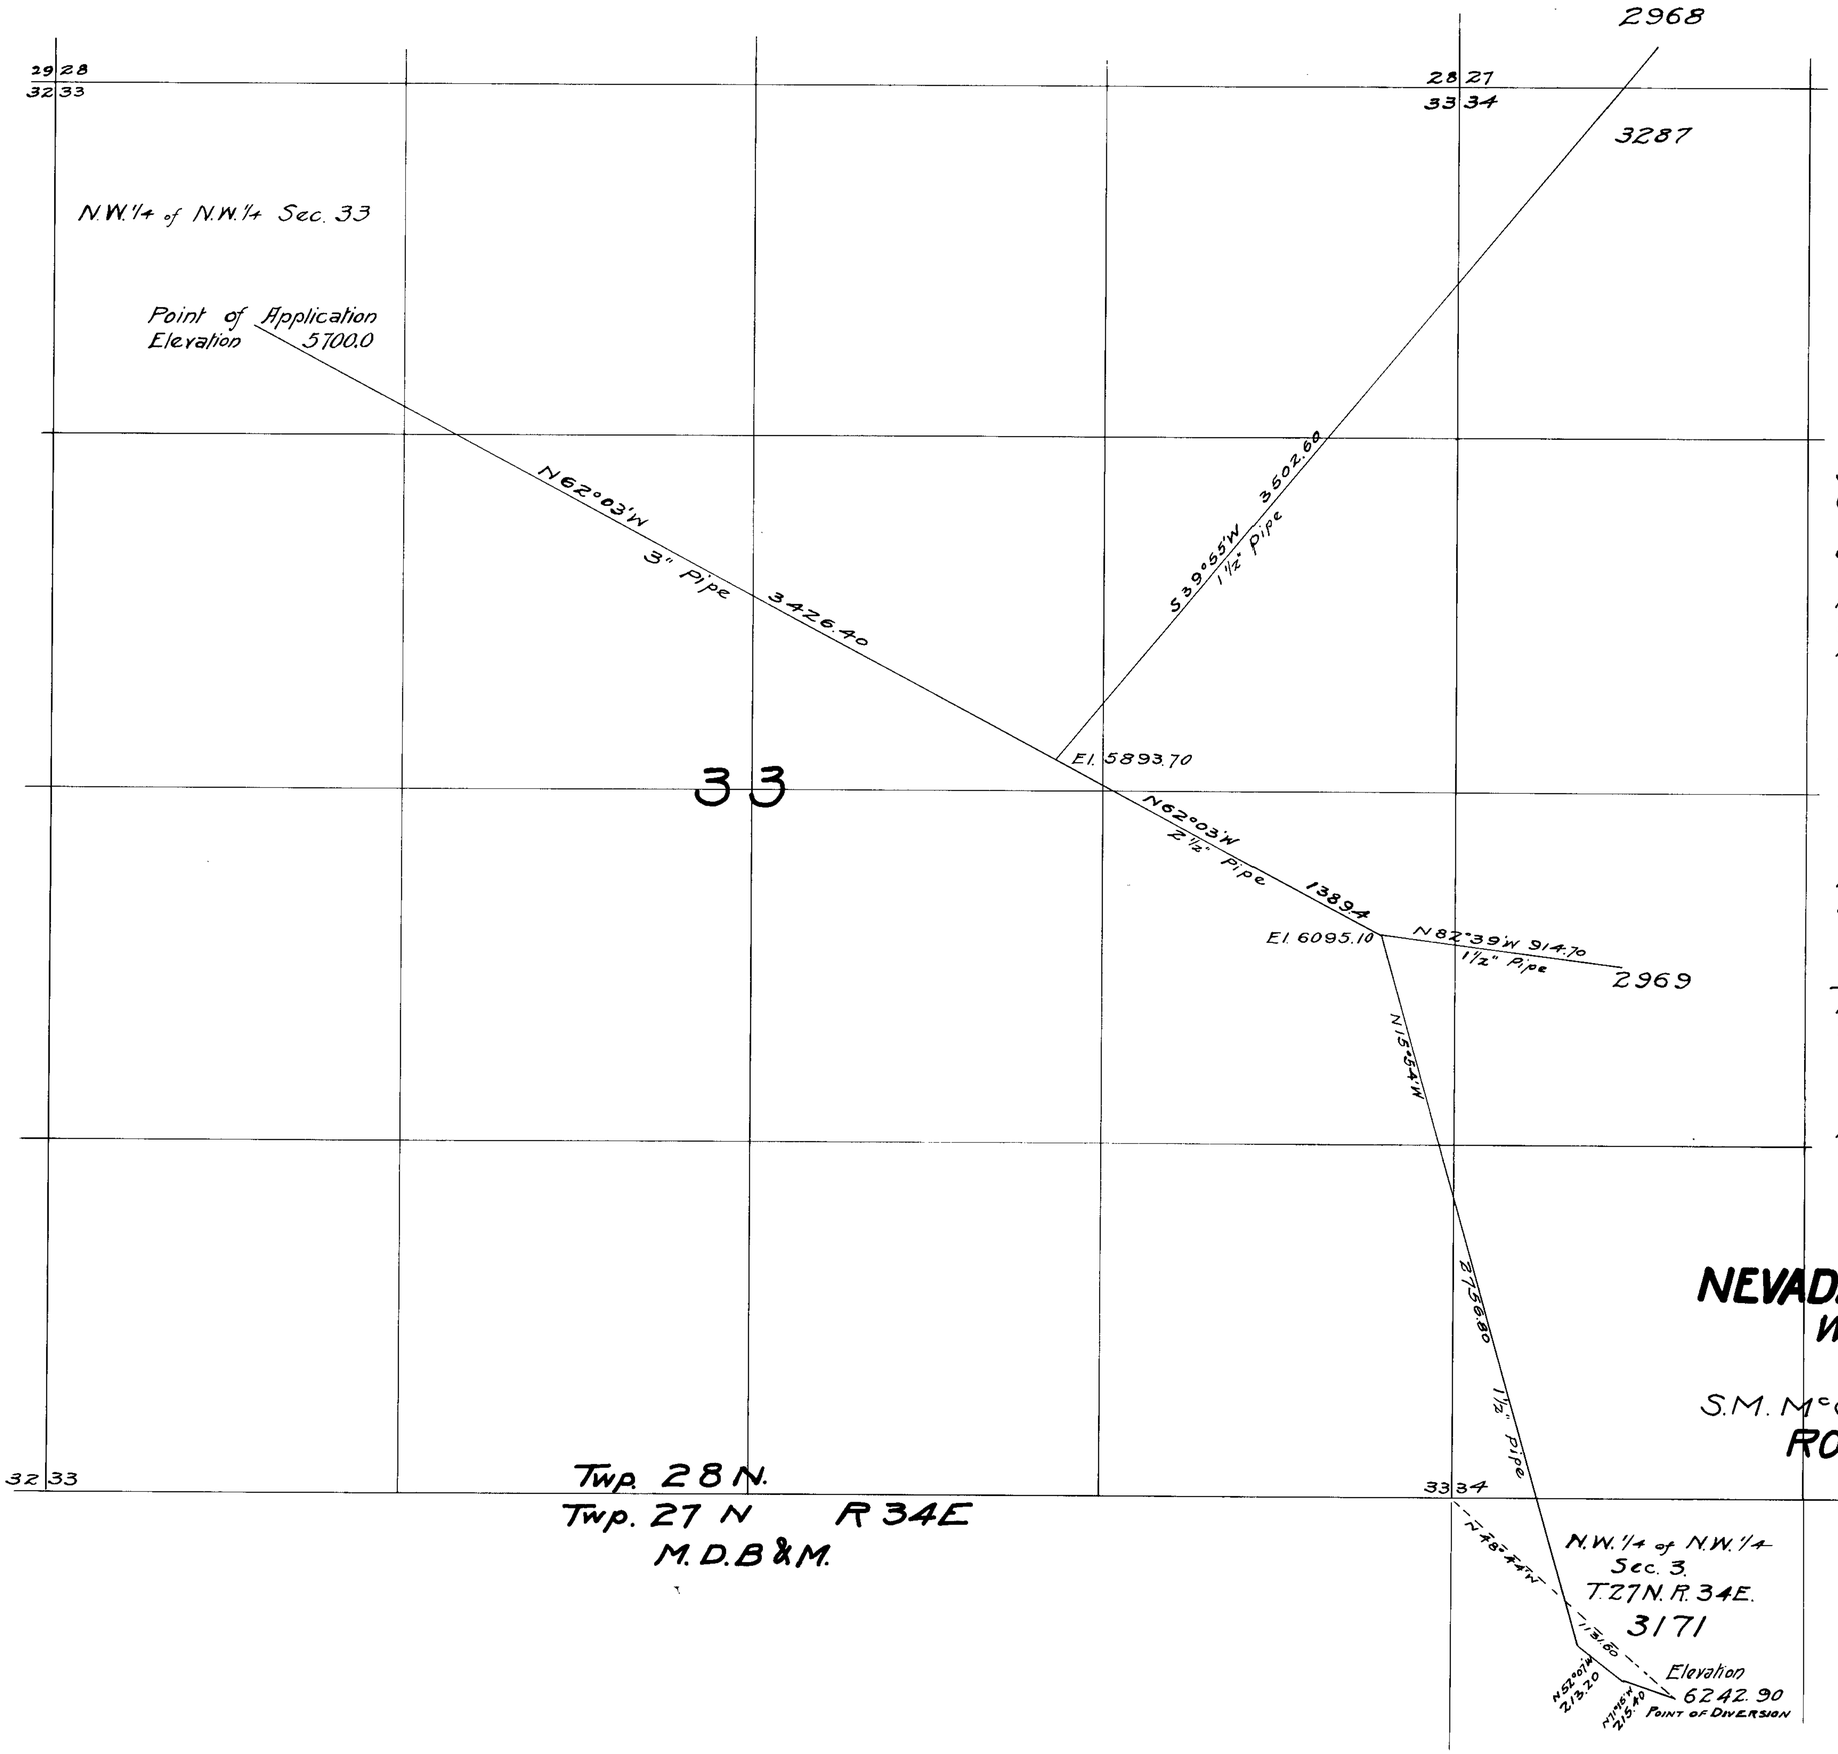


Scale
300 Ft.= 1 In.

State of Nevada
County of Humboldt S.S.

J. G. Huntington, being first duly sworn deposes and says, that the above map is a true and accurate plat of the NEVADA PACKARD MINES WATER SYSTEM at Rochester, Nev., as taken from the field notes of a survey made under my supervision and direction and completed on the 6th day of April 1915, that such survey was made at the instance of NEVADA PACKARD MINES COMPANY, that the map represents the works described in Application No. 3171 together with the location of streams and ditches in the immediate vicinity.

J. G. Huntington
Surveyor

Subscribed and sworn to before me this 28th day of April 1915.

A. E. Baxter
Notary Public in and for Humboldt County, Nevada
My commission expires March 25, 1919.

# NEVADA PACKARD MINES
## WATER SYSTEM
## 3171
S.M. McCLAREN AND F.O. PALMER
## ROCHESTER, NEVADA

"under permit #5288"

3171