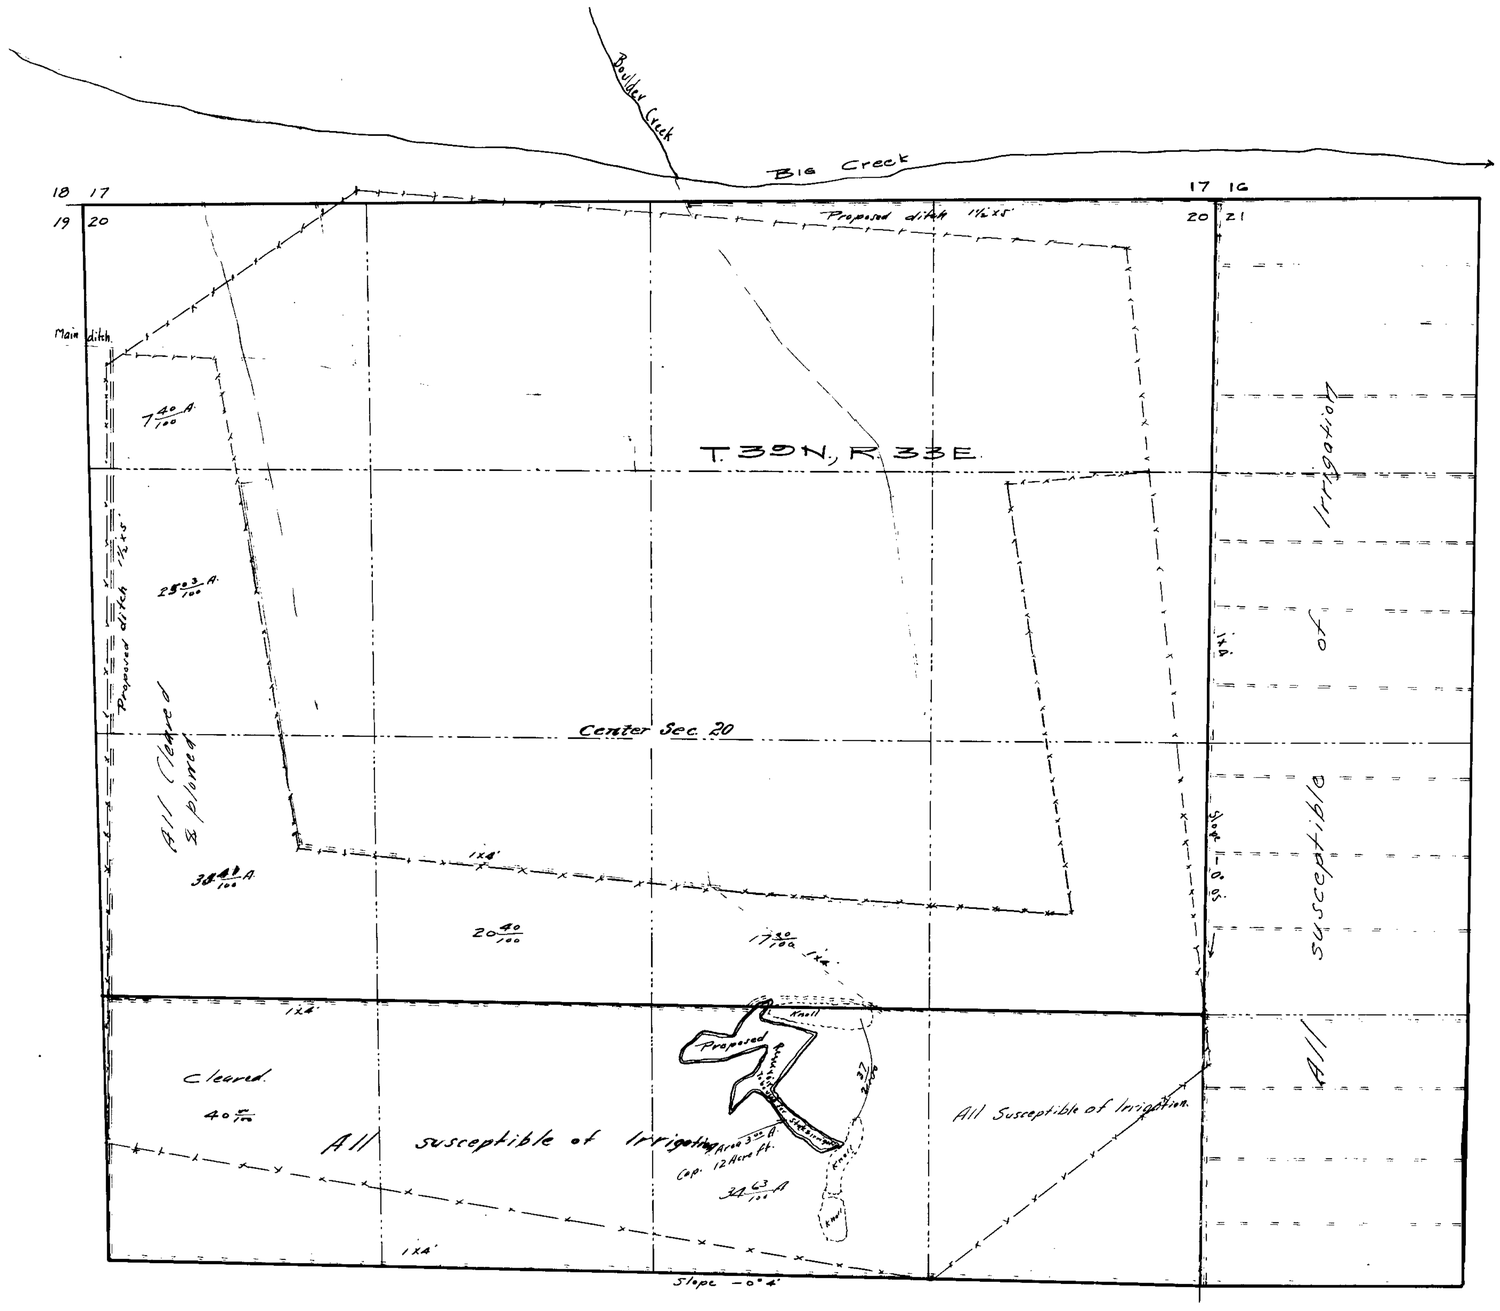

State of Nevada }
County of Humboldt } ss

Horace H. Sheldon, being first duly sworn, deposes and says that the above map is a true and accurate plat of the irrigation works as taken from the field notes of a survey made by me completed on the 15th day of November 1914; that such survey was made at the instance of H.H. & Rhoda E. Alexander; that the map represents the works described in application No 31; together with the locations of streams and ditches in the immediate vicinity.

Horace H. Sheldon, C.E.
Surveyor

Subscribed and sworn to before me this, the 26th day of November, 1914.

L.G. Wilson
Notary Public in and for Humboldt County, Nevada.

MAP
OF
H.H. & RHODA E. ALEXANDER'S
PROPOSED SYSTEM OF
IRRIGATION
FROM
BIG CREEK
HUMBOLDT CO. NEVADA.
NOV 1914 SCALE 1"=400'

3182