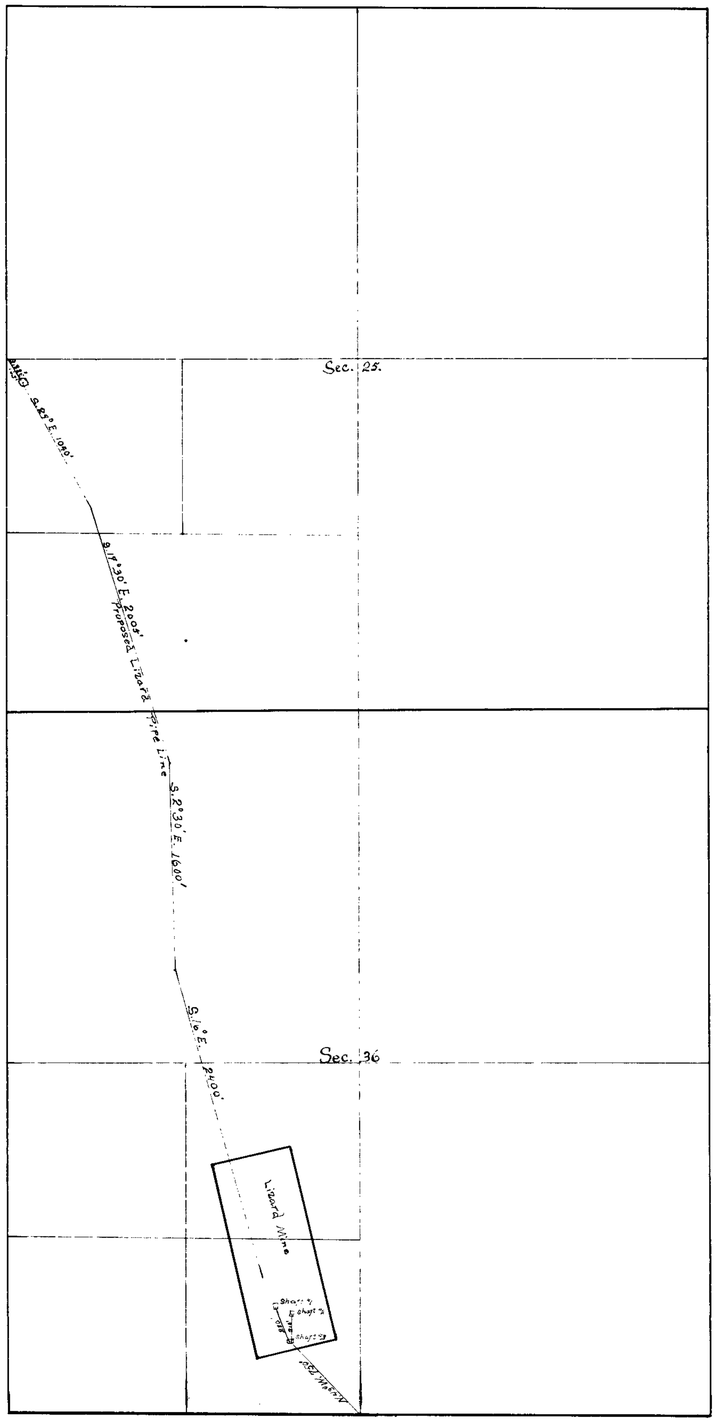

Section	Sub. Division	Township	Range	Cultivated acerage	Discription of Culture	Date of first Culture
36	SE¼ of SW¼	18 N.	23 E		Quartz Claim	
36	NE¼ of SW¼	18 N.	23 E		Quartz Claim	

Tabulation.

State of Nevada, }
County of Lyon } ss

I, C. G. Tailleur being first duly sworn, depose and say that the above map is a true and accurate plat of the lands worked by Tailleur Bros., as taken from the field notes of a survey made by me (or under my supervision and direction), Completed on the 1st day of March, 1916.

That the map and survey were made at the instance of Tailleur Bros. owners of lands, and that it truly represents the worked lands of said Tailleur Bros.

C. G. Tailleur
Surveyor.

Subscribed and sworn before me this 20th day of March, 1916.

John Kottkamp
Notary Public, in and for Lyon Co. Nevada.

TITLE.

Name of Water source is Lizard Spring, Permit No. 3187.
Name of Land is Lizard Mine.
C. G. Tailleur and F. C. Tailleur, owners.

C. G. Tailleur.
Surveyor.

SCALE. 600' = 1"

3187