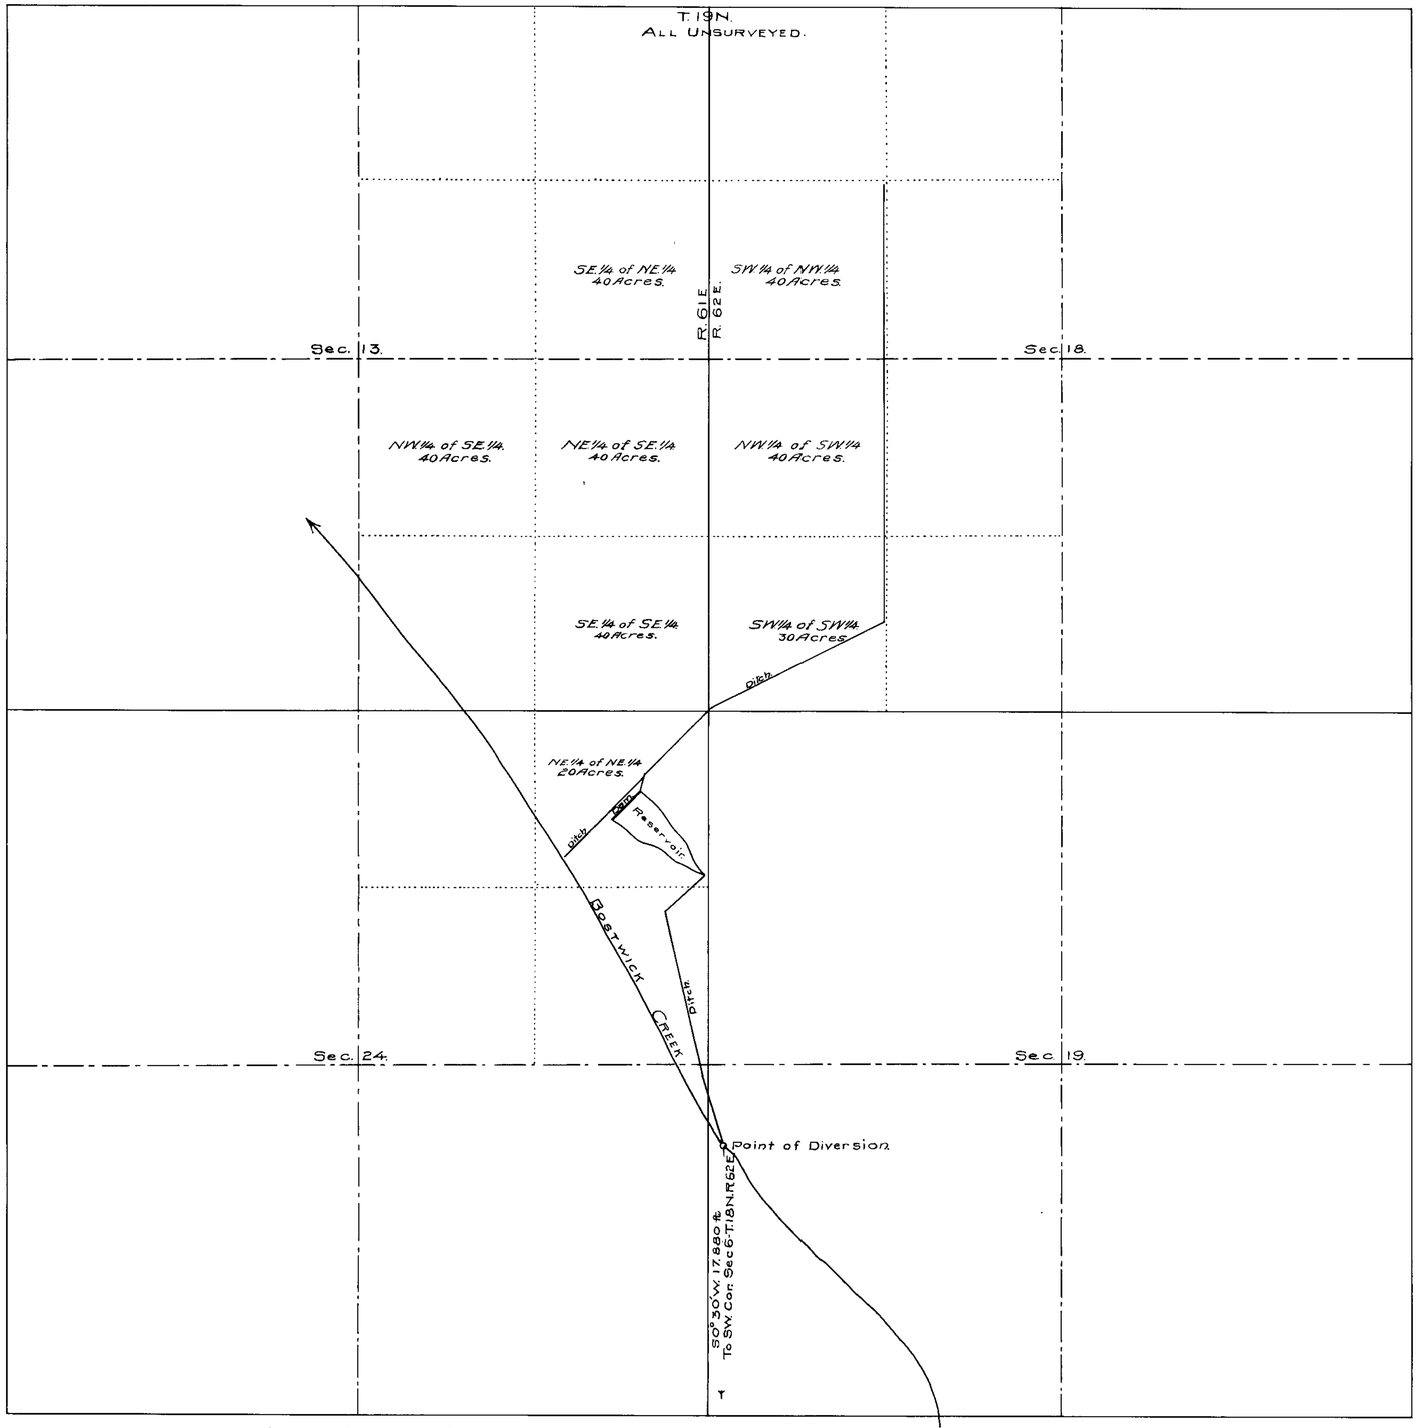


STATE OF NEVADA
COUNTY OF WHITE PINE } ss.

I, W.B. Colwell, being first duly sworn, deposes and say that the above map is a true and accurate plat of the Mrs. EMMA J. BRADLEY irrigation works, as taken from the field notes of a survey made by me, completed on the 2ND day of February 1915: that such survey was made at the instance of Mrs. Emma J. Bradley: that the map represents the works described in Application No. 3201: together with the location of the streams and ditches in the immediate vicinity.

W.B. Colwell
Surveyor.

Subscribed and sworn to before me this 4TH day of APRIL 1916.

Notary Public in and for White Pine County, Nevada.

WATER APPLICATION No. 3201.
FROM BOSTWICK CREEK.
BY MRS. EMMA J. BRADLEY of McGILL NEVADA.
Scale 600 ft. = 1 in.

3201