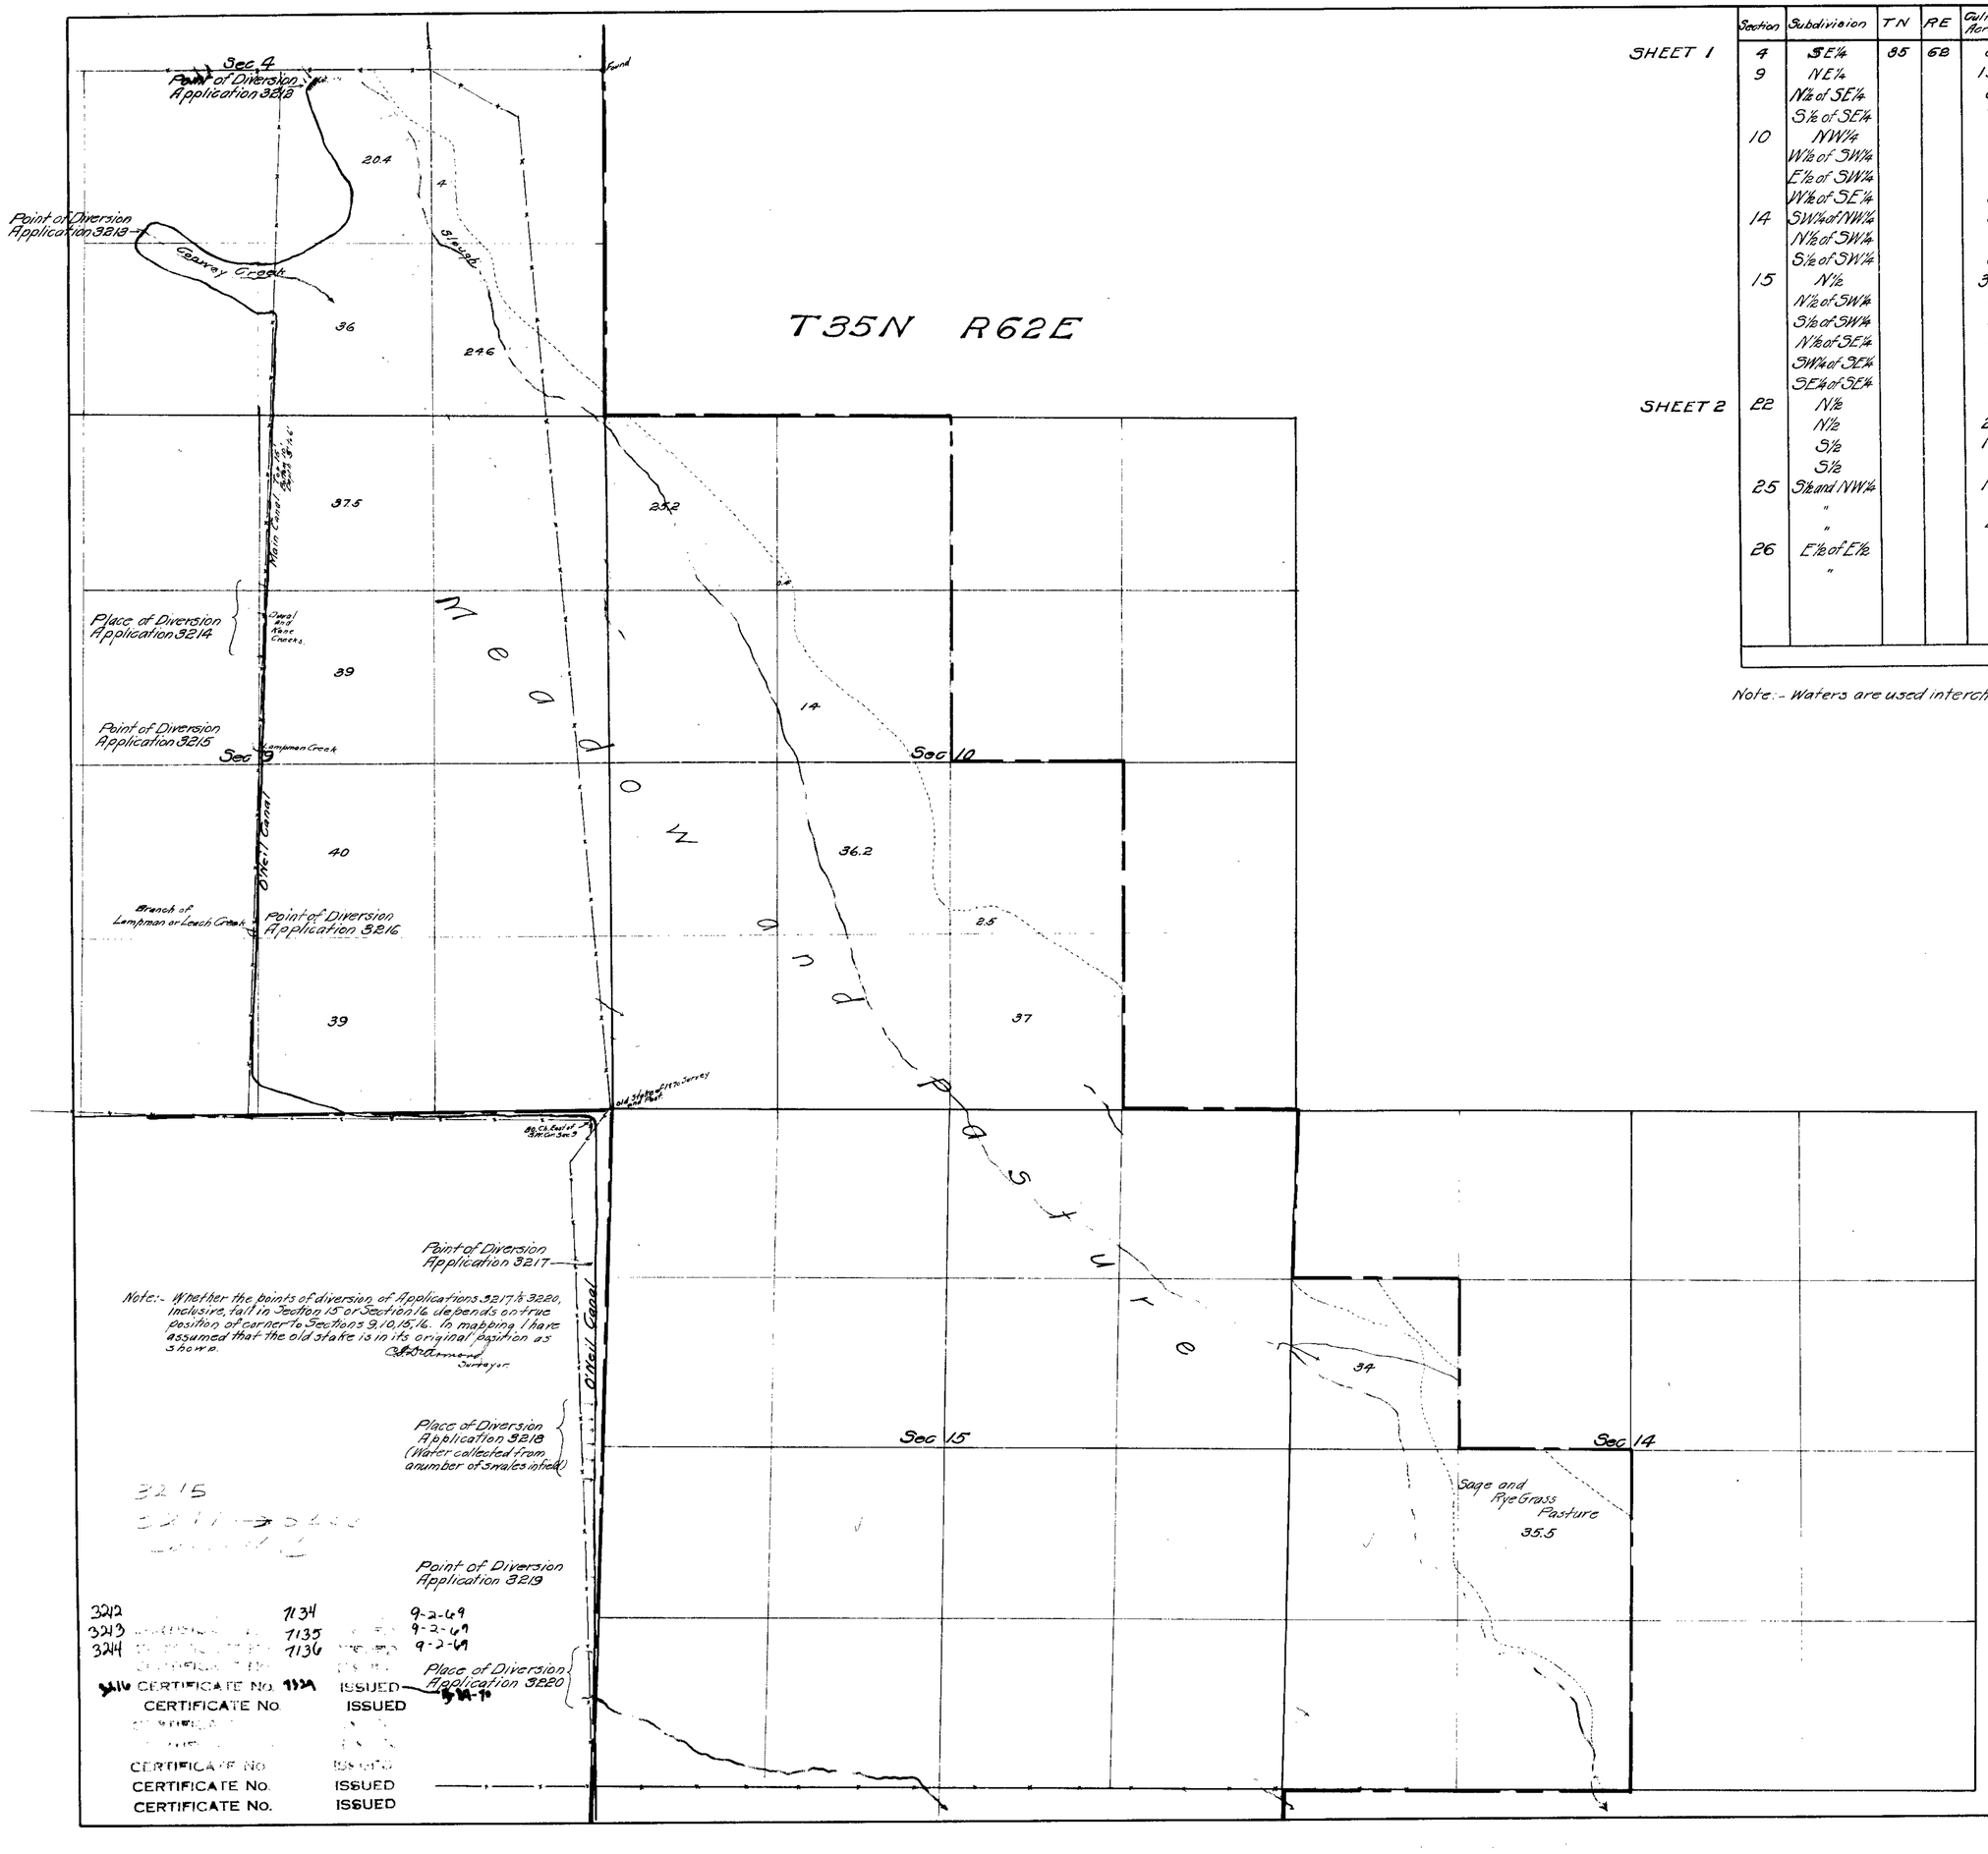

	Section	Subdivision	TN	RE	Cultivated Acreage	Description of Culture	Permit	Date of First Culture
SHEET 1	4	SE¼	35	62	85.0	Meadow and Pasture	3212	
	9	NE¼			156.5	" " "	3213	
		N½ of SE¼			80.0	" " "	3214	
		S½ of SE¼			79.0	" " "	3216	
	10	NW¼			79.6	" " "	3213	
		W½ of SW¼			80.0	" " "	3214	
		E½ of SW¼			76.2	" " "	3215	
		W½ of SE¼			39.5	" " "	3215	
	14	SW¼ of NW¼			34.0	" " "	3216	
		N½ of SW¼			75.5	" " "	3217	
		S½ of SW¼			80.0	" " "	3218	
	15	N½			320.0	" " "	3216	
		N½ of SW¼			80.0	" " "	3217	
		S½ of SW¼			80.0	" " "	3219	
		N½ of SE¼			80.0	" " "	3217	
		SW¼ of SE¼			40.0	" " "	3219	
		SE¼ of SE¼			40.0	" " "	3218	
SHEET 2	22	N½			70.1	" " "	3220	
		N½			244.7	Grain	3220	
		S½			176.4	"	3221	
		S½			77.7	Meadow and Pasture	3221	
	25	S½ and NW¼			157.0	" " "	3222	
		"			21.2	" " Cultivated	"	
		"			43.2	Grain	"	
	26	E½ of E½			70.5	"	"	
		"			40	Garden	"	

Note:- Waters are used interchangeably upon the areas indicated.

C.F. DeArmond
Consisting of two sheets
W.T. O'Neil
of Dec 8 6th
W.T. O'Neil
W.T. O'Neil, irrigated under Permits 3212 to 3222 Inclusive, as identified by Thos. Yowell, foreman.
C.F. DeArmond
Edwin E. Caine

CULTURAL MAP
OF LANDS OF
W.T. O'NEIL
WELLS NEVADA
IRRIGATED UNDER
PERMITS NOS 3212 TO 3222 INC.
Scale 1 Inch = 600 Feet

SHEET 1

3212 TO 3222 INCLUSIVE

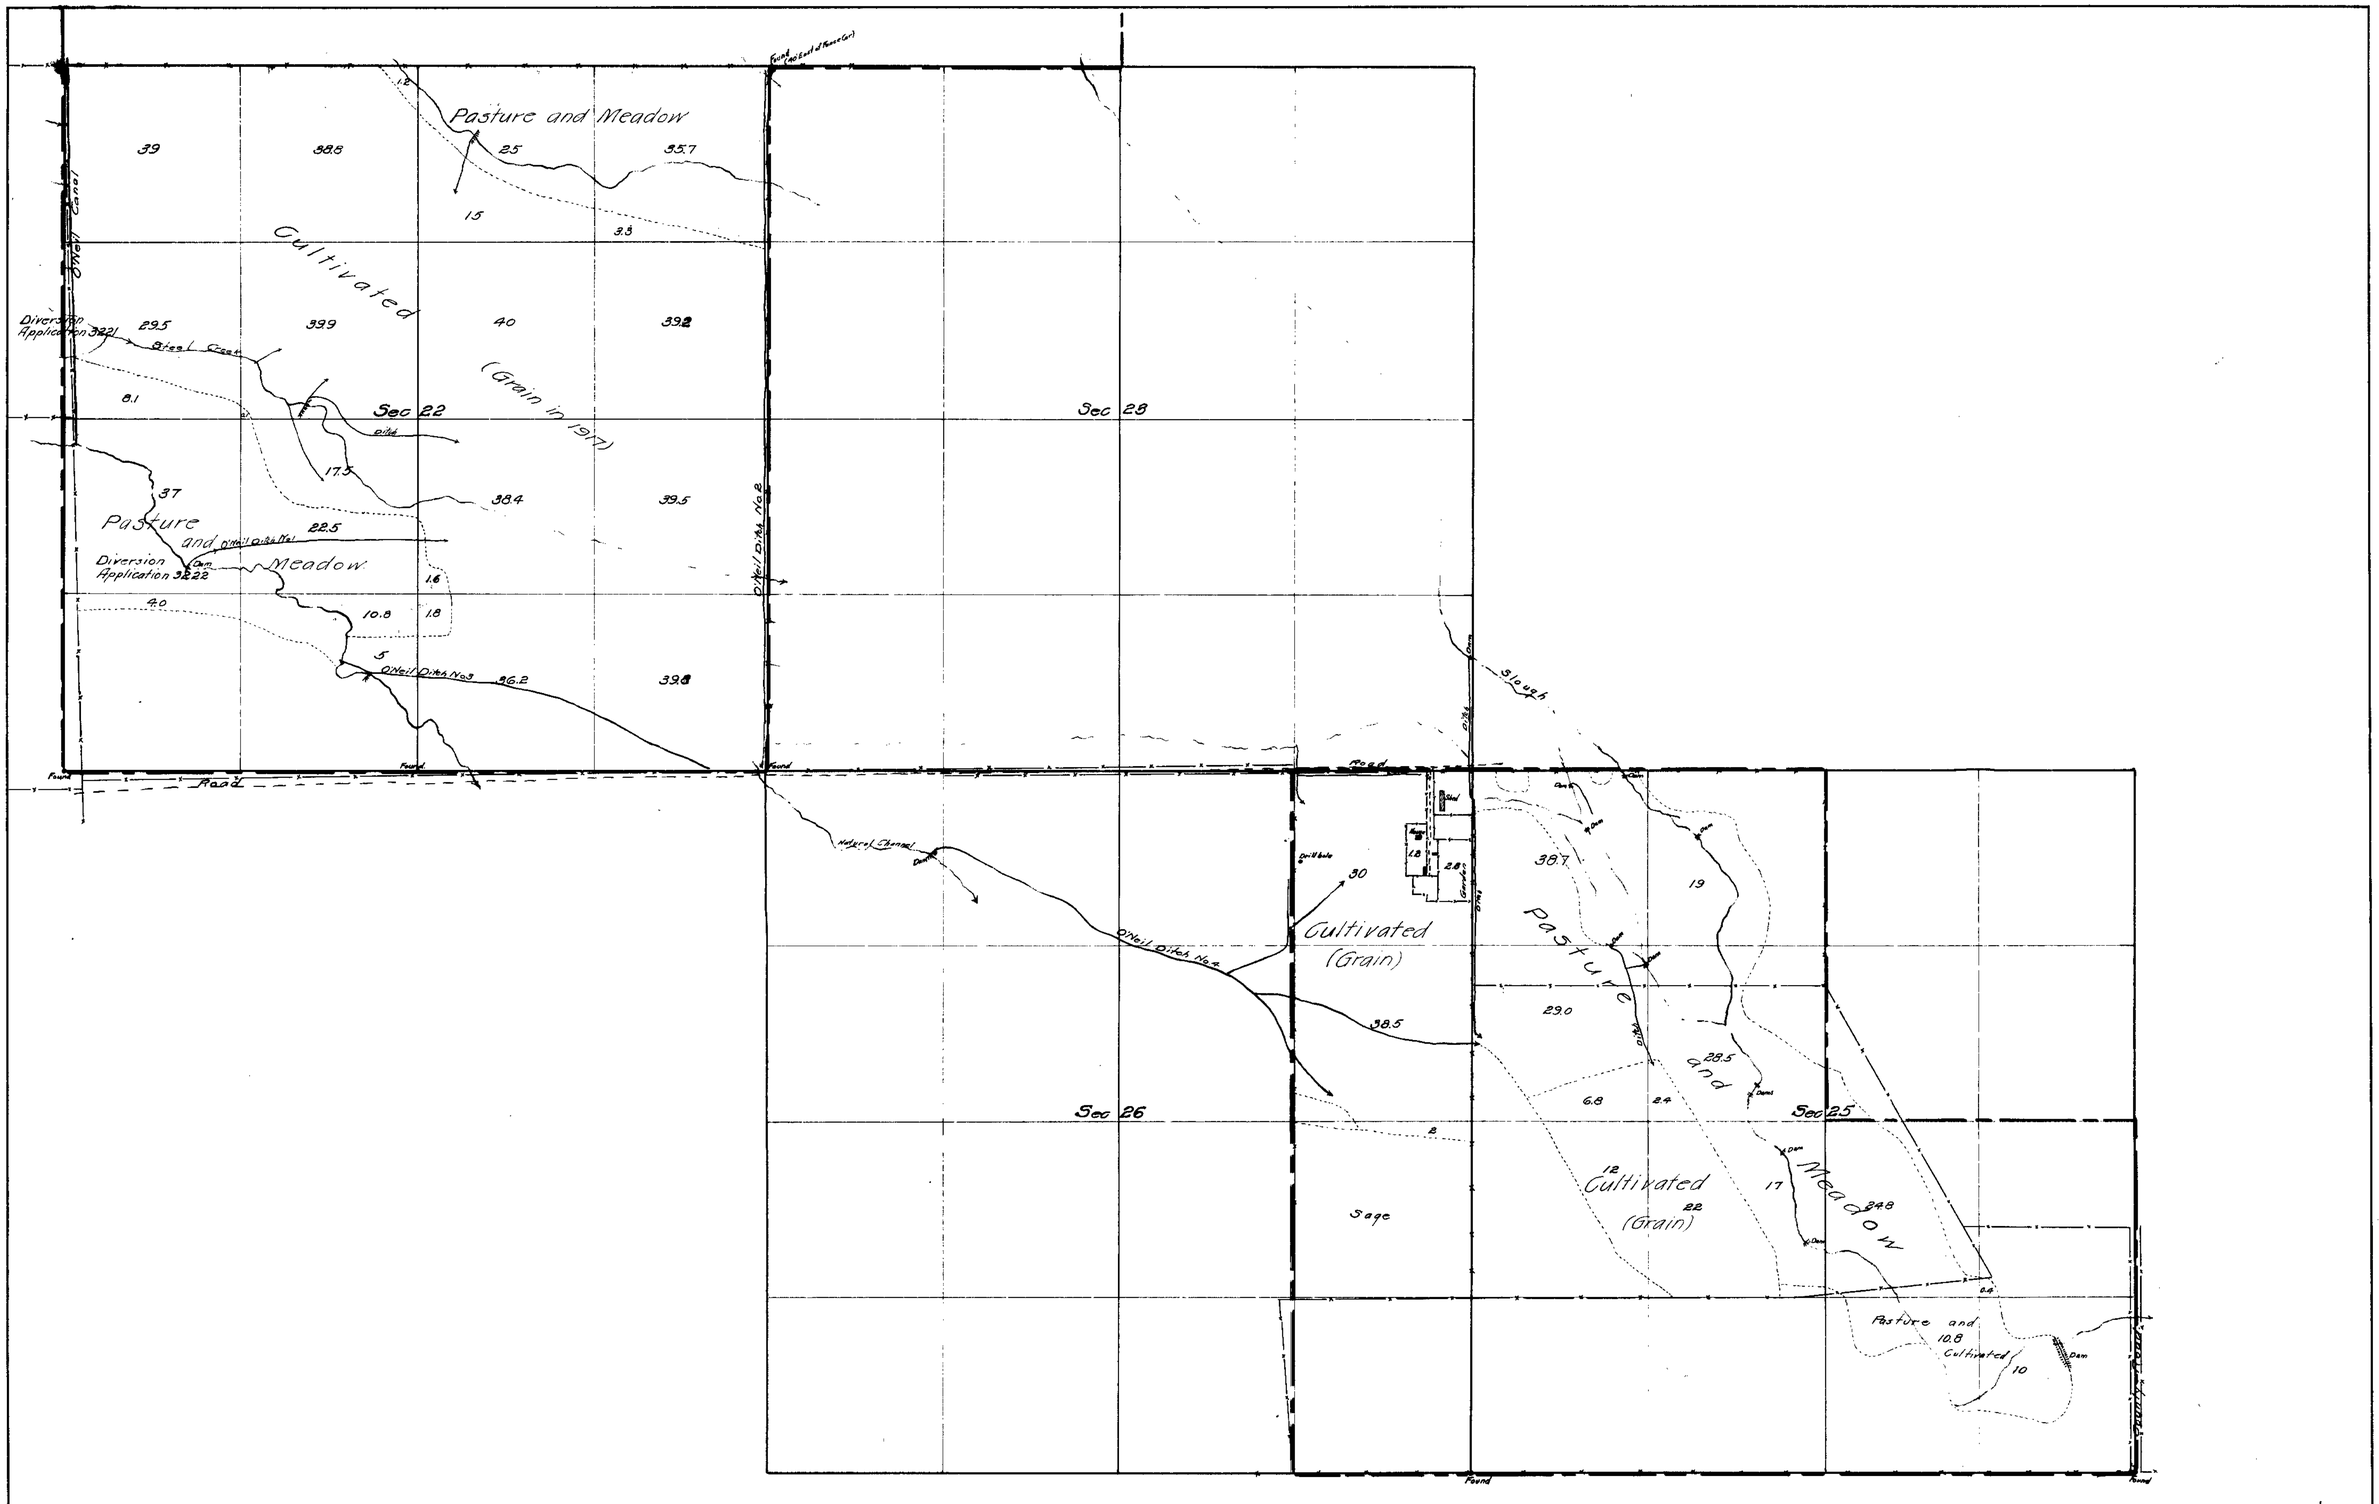

T35N R62E

CULTURAL MAP
PERMITS NOS. 3212 TO 3222 INC.
W. T. O'NEIL
WELLS NEVADA
Scale 1 Inch = 600 Feet

SHEET 2

3212 TO 3222 INCLUSIVE