SECTION	SUB DIVISION	TOWNSHIP	RANGE	CULTIVATED ACREAGE	DESCRIPTION OF CULTURE	DATE OF FIRST CULTIVE
27	NW¼ SW¼	25	35E	8.2	GRAIN	
28	NE¼ SE¼	"	"	5.3	"	

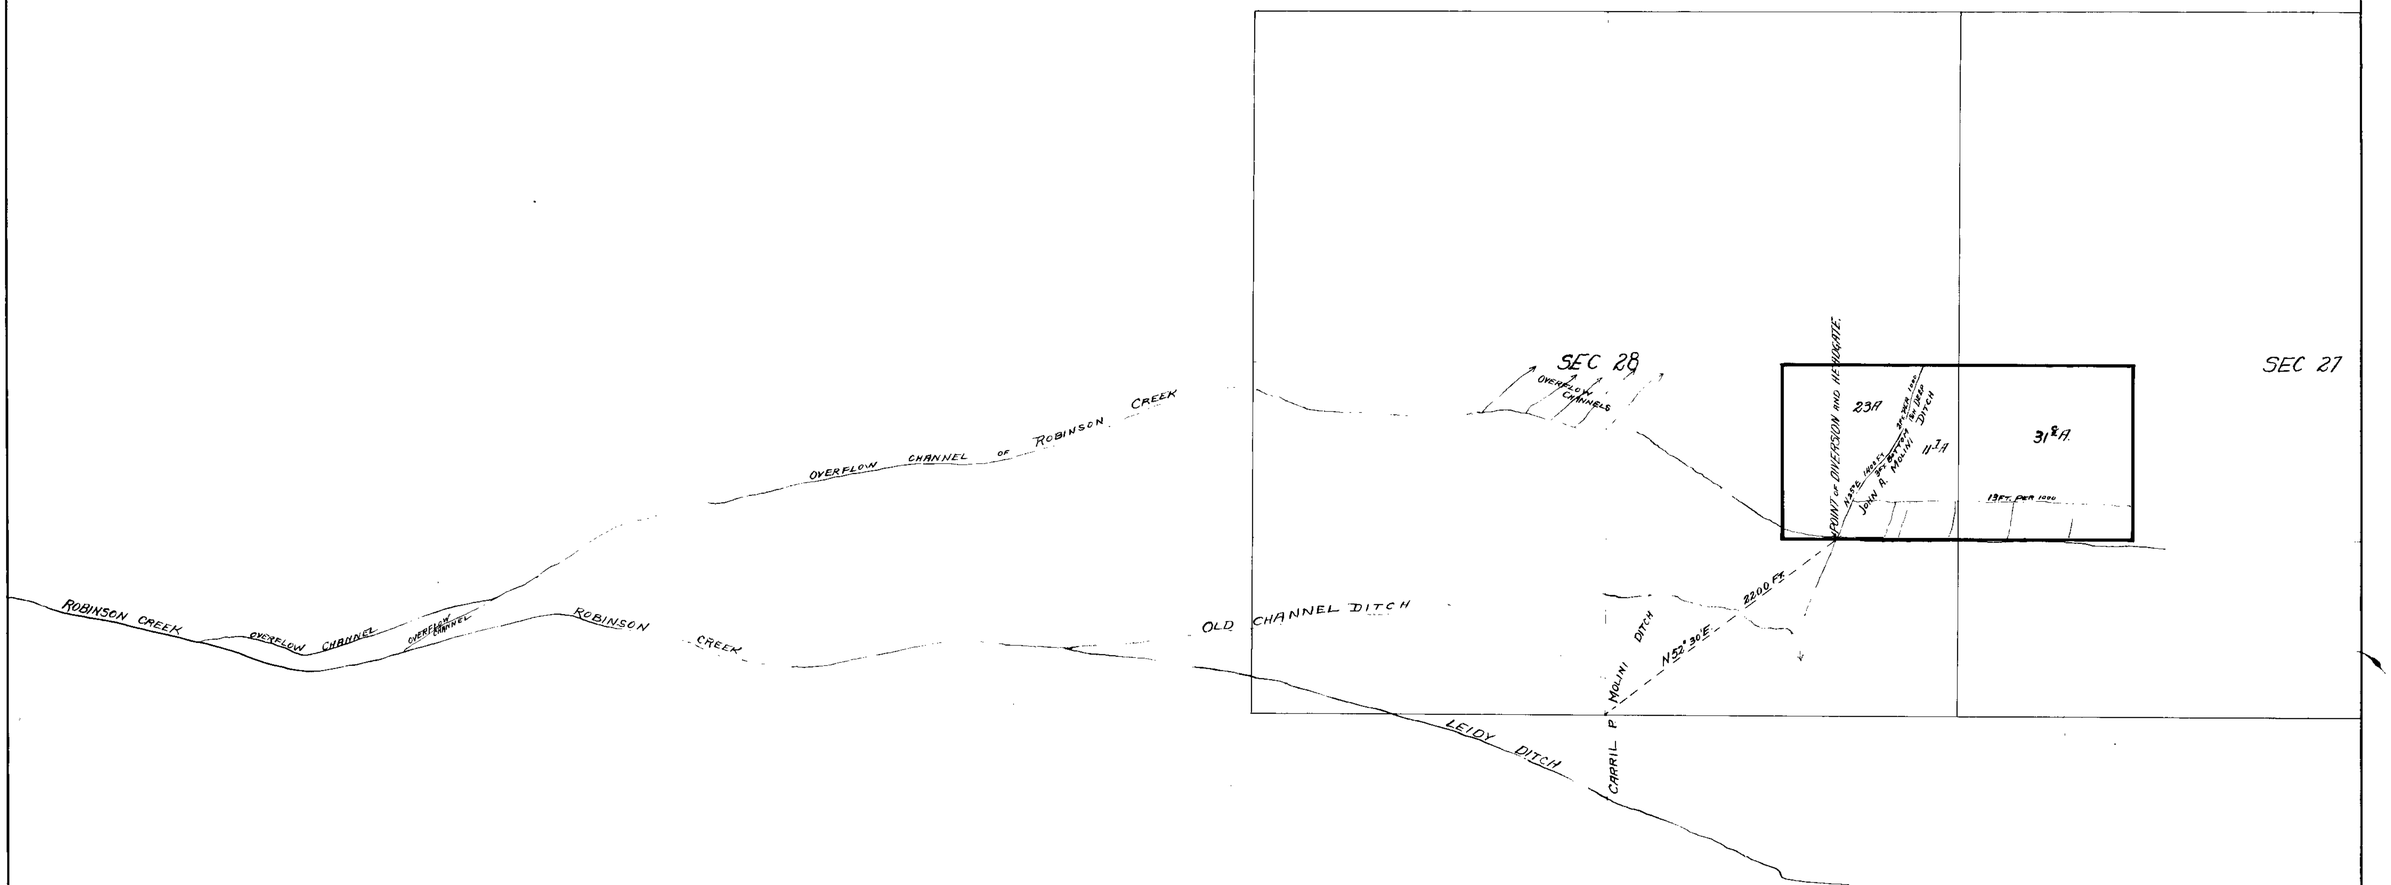

Cert. Copy No. 2487 Issued Jan. 9, 1940

MAP TO ACCOMPANY APPLICATION No. 3225.
TO APPROPRIATE WATER
FOR
THE FARM OF JOHN A. MOLINI. DYER, NEVADA.
FROM
THE OVERFLOW WATER OF ROBINSON CREEK
BY MEANS OF
JOHN A. MOLINI DITCH

Land now under cultivation colored Deep Chrome.
Land which can be cultivated colored Yellow.

STATE OF NEVADA }
County of Esmeralda } ss.

I, CORWIN BARNES, being first duly sworn, depose and say that the above map is a true and accurate plat of the JOHN A. MOLINI irrigation works, as taken from the field notes of a survey made by me, completed on the 17th day of November 1915; that such survey was made at the instance of JOHN A. MOLINI; that the map represents the works described in Application No. 3225, together with the location of streams and ditches in the immediate vicinity.

Corwin Barnes Surveyor

Subscribed and sworn to before me this 6th day of December 1915.

E. Carter Edwards
Notary Public in and for Esmeralda County Nevada.

My Commission Expires
June 17, 1916.

FILED
DEC 8 1915
STATE ENGINEER'S OFFICE

70478

3225