Section	Sub division	Twp.	Range	Cultivated acreage	Description of Culture	Date of first culture
15	SE 4. and E 2. SW 4.	20	53	138.88		

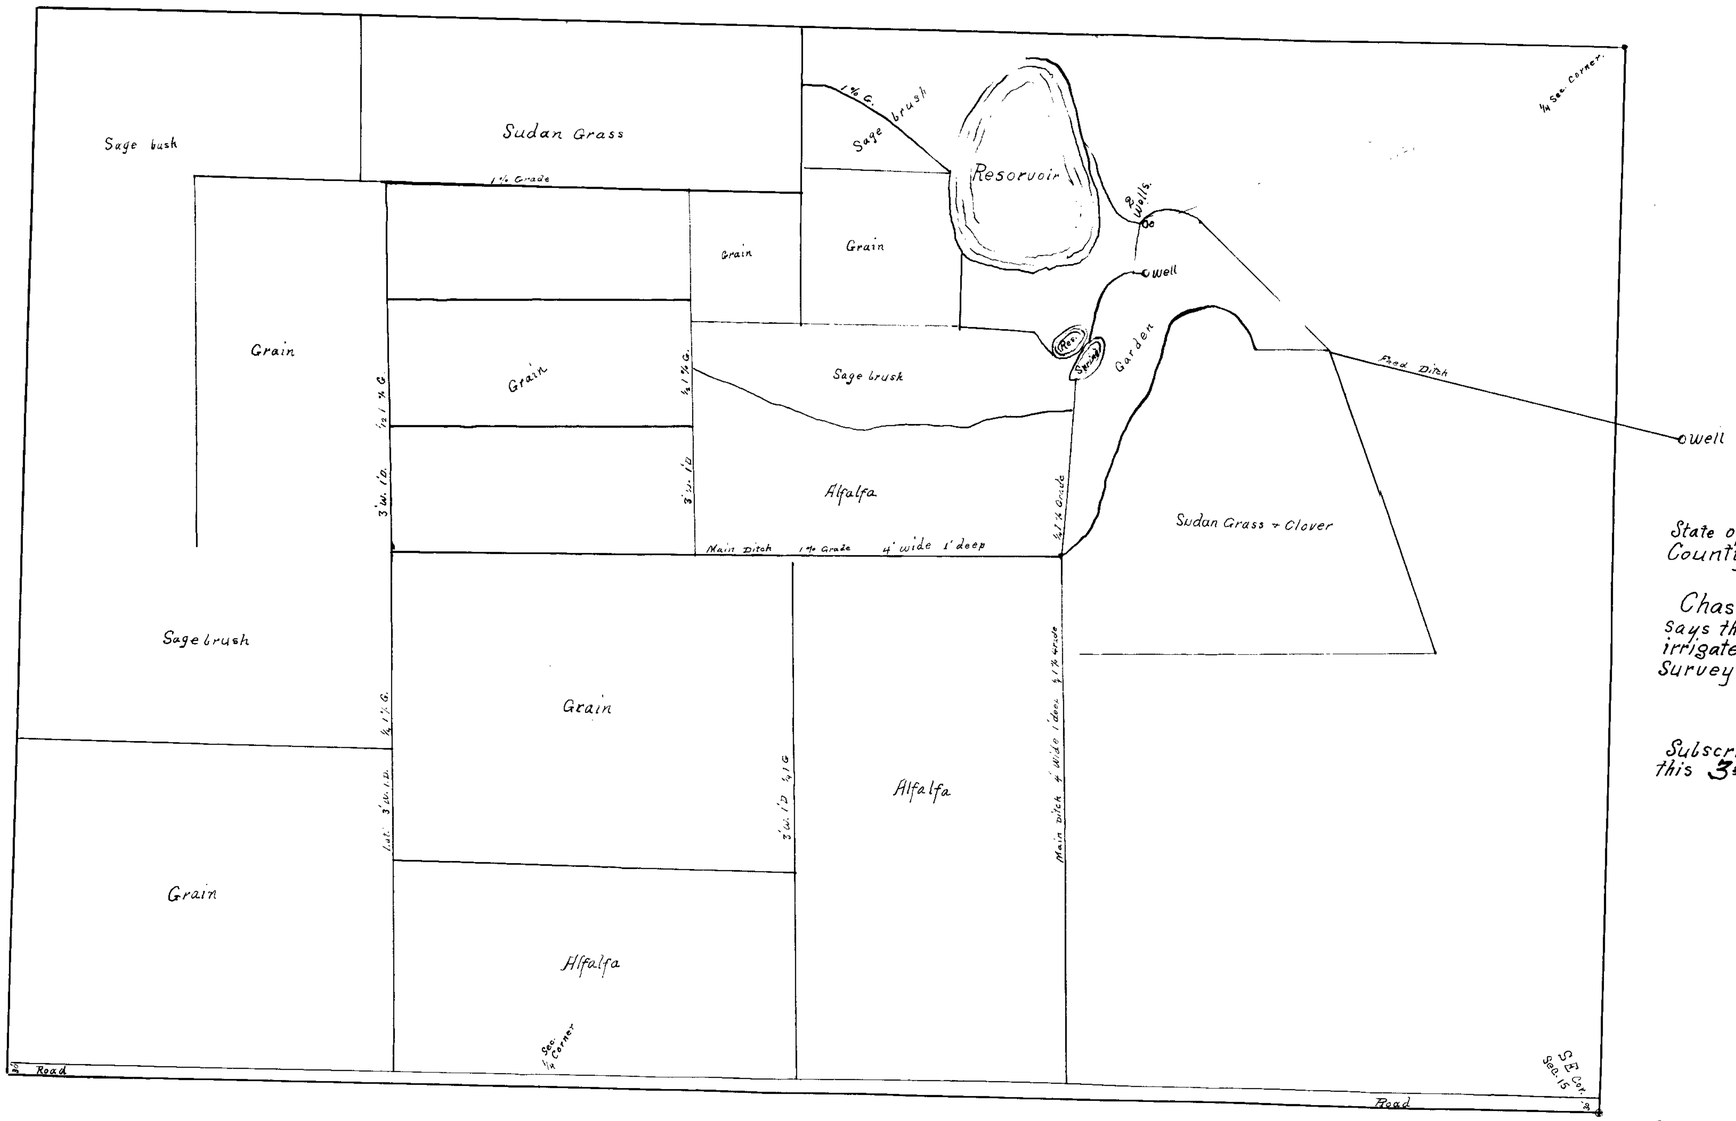

State of Nevada }
County of Nye } ss.

Chas E Sexton being first duly sworn deposes and says that the above map is a true and accurate plat of the lands irrigated by J M Raycraft as taken from field notes of a Survey made by me, Completed on the third day of April 1919.

Chas E Sexton
Surveyor

Subscribed and sworn to before me this 3rd day of April 1919
Frank A Buol
Notary Public in and for Nye county, Nevada.
my commission expires Feb 5-1921

Raycraft Ranch

Survey showing wells, spring, main Ditches and laterals. Ditches marked in blue, Grade, and Dimension, indicated on ditch lines

3227