SECTION	SUB-DIVISION	TOWN SHIP	RANGE	CULTIVATED ACREAGE	DESCRIPTION OF CULTURE	DATE OF FIRST CULTURE

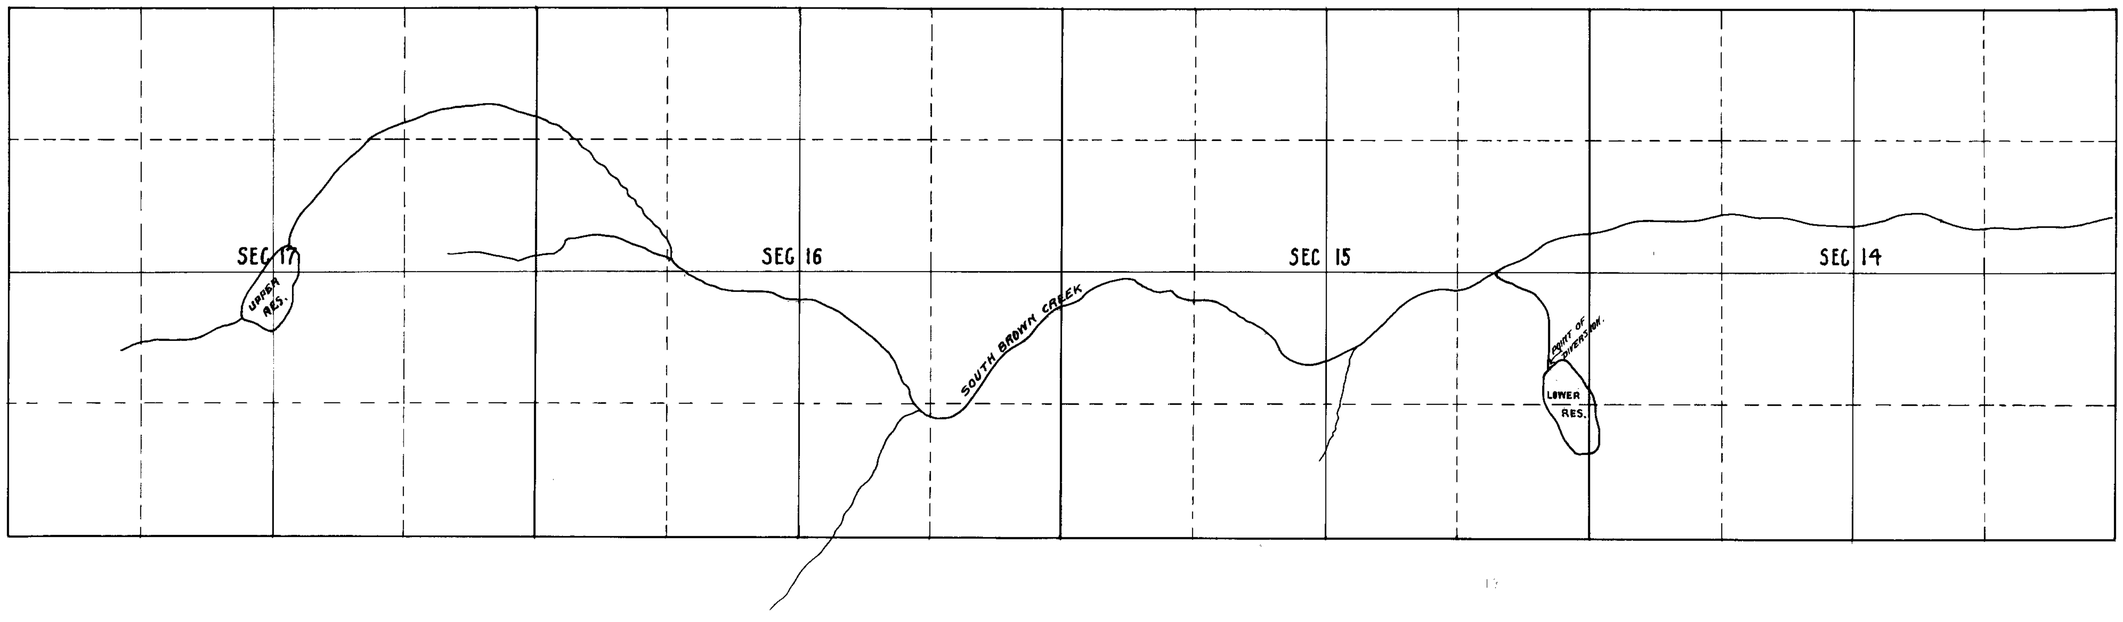

STATE OF NEVADA
COUNTY OF WASHOE } SS.

D.H.UPDIKE, BEING FIRST DULY SWORN, DEPOSES AND SAYS THAT THE ABOVE MAP IS A TRUE AND ACCURATE PLAT OF THE SOUTH BROWN IRRIGATION WORKS, AS TAKEN FROM THE FIELD NOTES OF A SURVEY MADE BY ME, COMPLETED ON THE 1ST DAY OF DECEMBER 1915, THAT SUCH SURVEY WAS MADE AT THE INSTANCE OF F.J. SAUER THAT THE MAP REPRESENTS THE WORKS DESCRIBED IN APPLICATION Nº 3243, TOGETHER WITH THE LOCATION OF STREAMS AND DITCHES IN THE IMMEDIATE VACINITY.

D.H. Updike SURVEYOR.

SUSCRIBED AND SWORN TO BEFORE ME THIS, THE 20TH DAY OF DEC. 1915

R. W. Poole

NOTARY PUBLIC IN AND FOR WASHOE COUNTY, NEVADA.

MAP
of
SOUTH BROWN CREEK IRRIGATION WORKS
NO. 3243.

F.J. SAUER Appropriator. Washoe, Washoe Co, Nev.

T17N-R19E, M.D.M.

SCALE 1 INCH = 800 FT

D.H.UPDIKE, ENGINEER.

1915

FILED
DEC 22 1915

3243