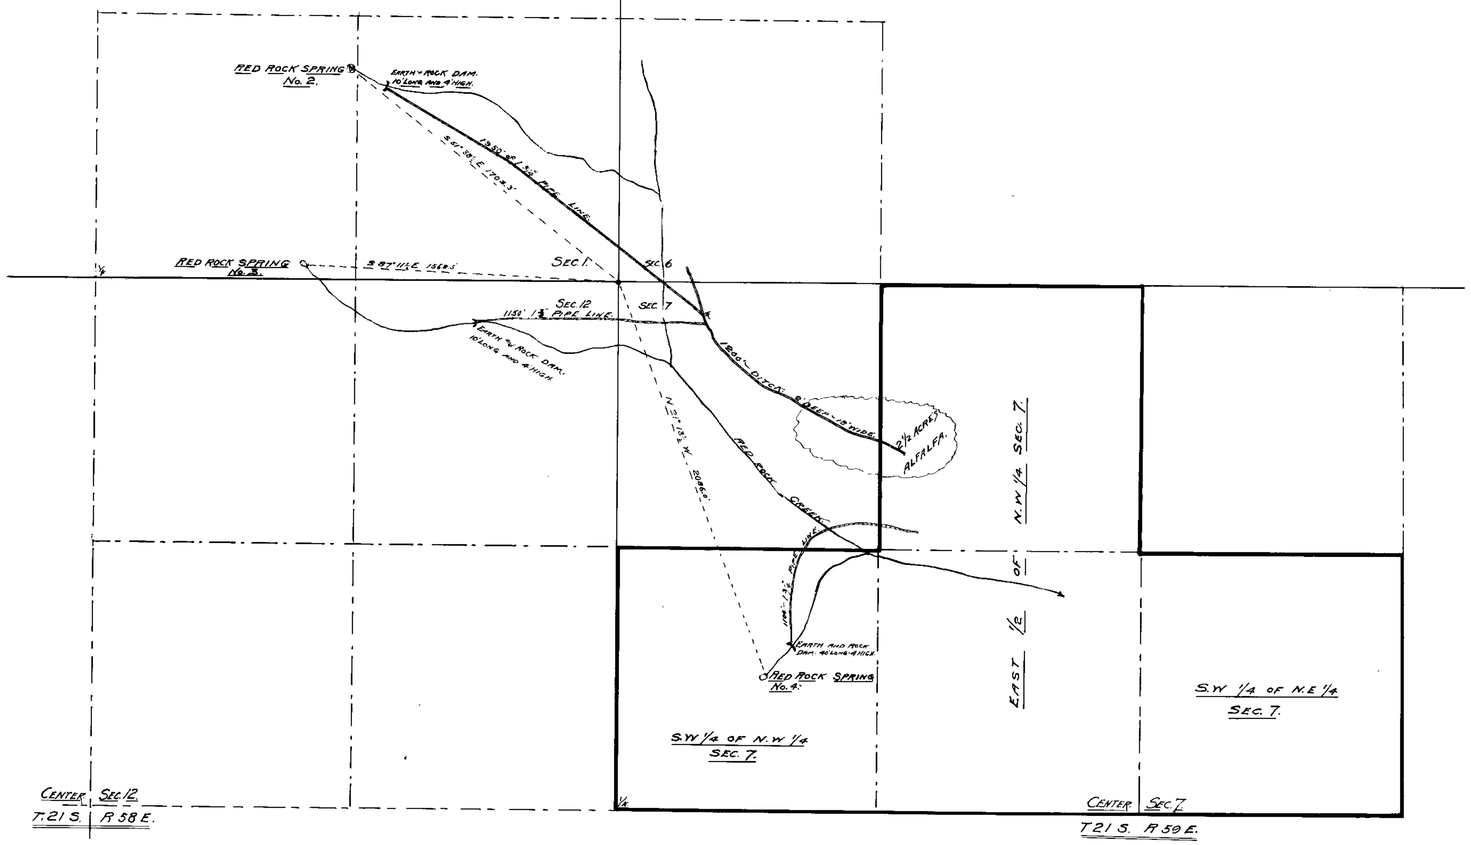

STATE OF NEVADA }
COUNTY OF CLARK } S.S.

I C.E. McCarthy being first duly sworn, deposes and say that the above map is a true and accurate plat of the RED ROCK SPRINGS Nos. 2. 3. and 4. works as taken from the field notes of a survey made by me completed on the 28th day of January 1916. that such survey was made at the instance of Ella M. Mason, that the notes represents the works described in Application No. 1676

C.E. McCarthy Surveyor.

Subscribed and sworn to before me this 11th day of Feb 1916.

Henry M. Lillis

Notary Public in and for Clark County Nevada.

My Commission expires March 9th 1919

MAP OF RED ROCK SPRINGS

Nos. 2. 3. AND 4.

Application [illegible]

Ella M Mason Applicant

SURVEYED JANUARY 28. 1916.

BY

C.E. McCARTHY

CLARK COUNTY NEV.

Scale 400 ft. to an Inch.

3246