Section	Sub-division	Township	Range	Cultivated acreage	Description of culture	Date of first culture
Unsurveyed Land						
Six	NE¼ of NE¼	9	62	30	Meadow	
"	SE¼ " "	9	"	40	"	
"	SW¼ "	"	"	5	Sage Brush	
"	NW¼ SE¼	"	"	5	" "	
"	NE¼ " "	"	"	20	Meadow and Sage brush	
5	NW¼	"	"	160	" "	
"	NE¼	"	"	160	Meadow	
"	N½ SW¼	"	"	80	"	
"	N½ SE¼	"	"	80	"	
4	W½ NW¼	"	"	80	Meadow and Sage-Brush	
"	NE¼ "	"	"	20	Sage Brush	
"	SE¼ "	"	"	20	" " and Meadow	
"	NW¼ SW¼	"	"	20	Meadow	
"	NE " "	"	"	10	"	

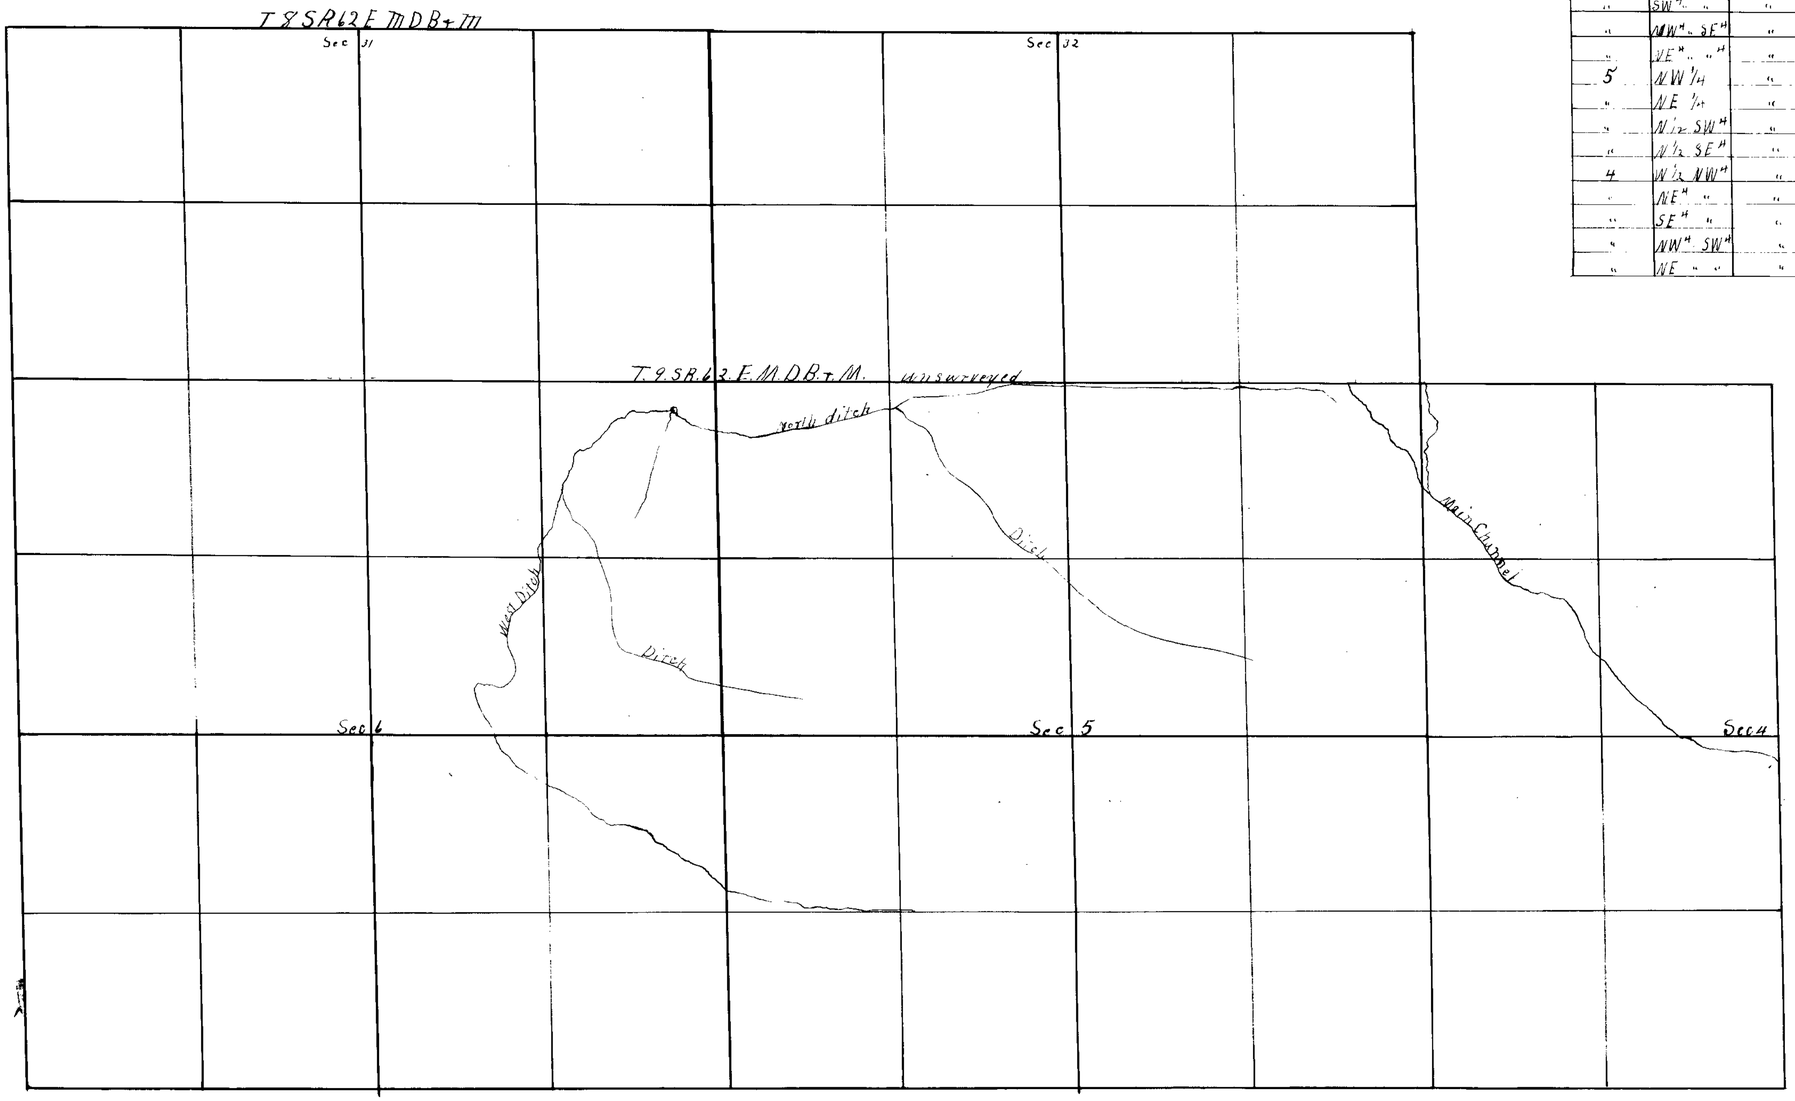

State of Nevada, }
County of Lincoln } ss

I W J Gregory being first duly sworn deposes and says that the above map is a true and accurate plat of the Spring claimed by J L Sharp & W F Thorne as taken from the field notes of a survey made under my supervision and direction and completed on the 3 day of March 1916.

That the map and survey were made at the instance of J L Sharp & W F Thorne claimants of said spring and it truly represents the location of said spring.

W J Gregory Surveyor.

Subscribed and sworn to before me this 17 day of July 1916

W. T. Edwards Justice of the Peace

J L Sharp & W F Thorne
Big Spring
Alamo Nevada

3251