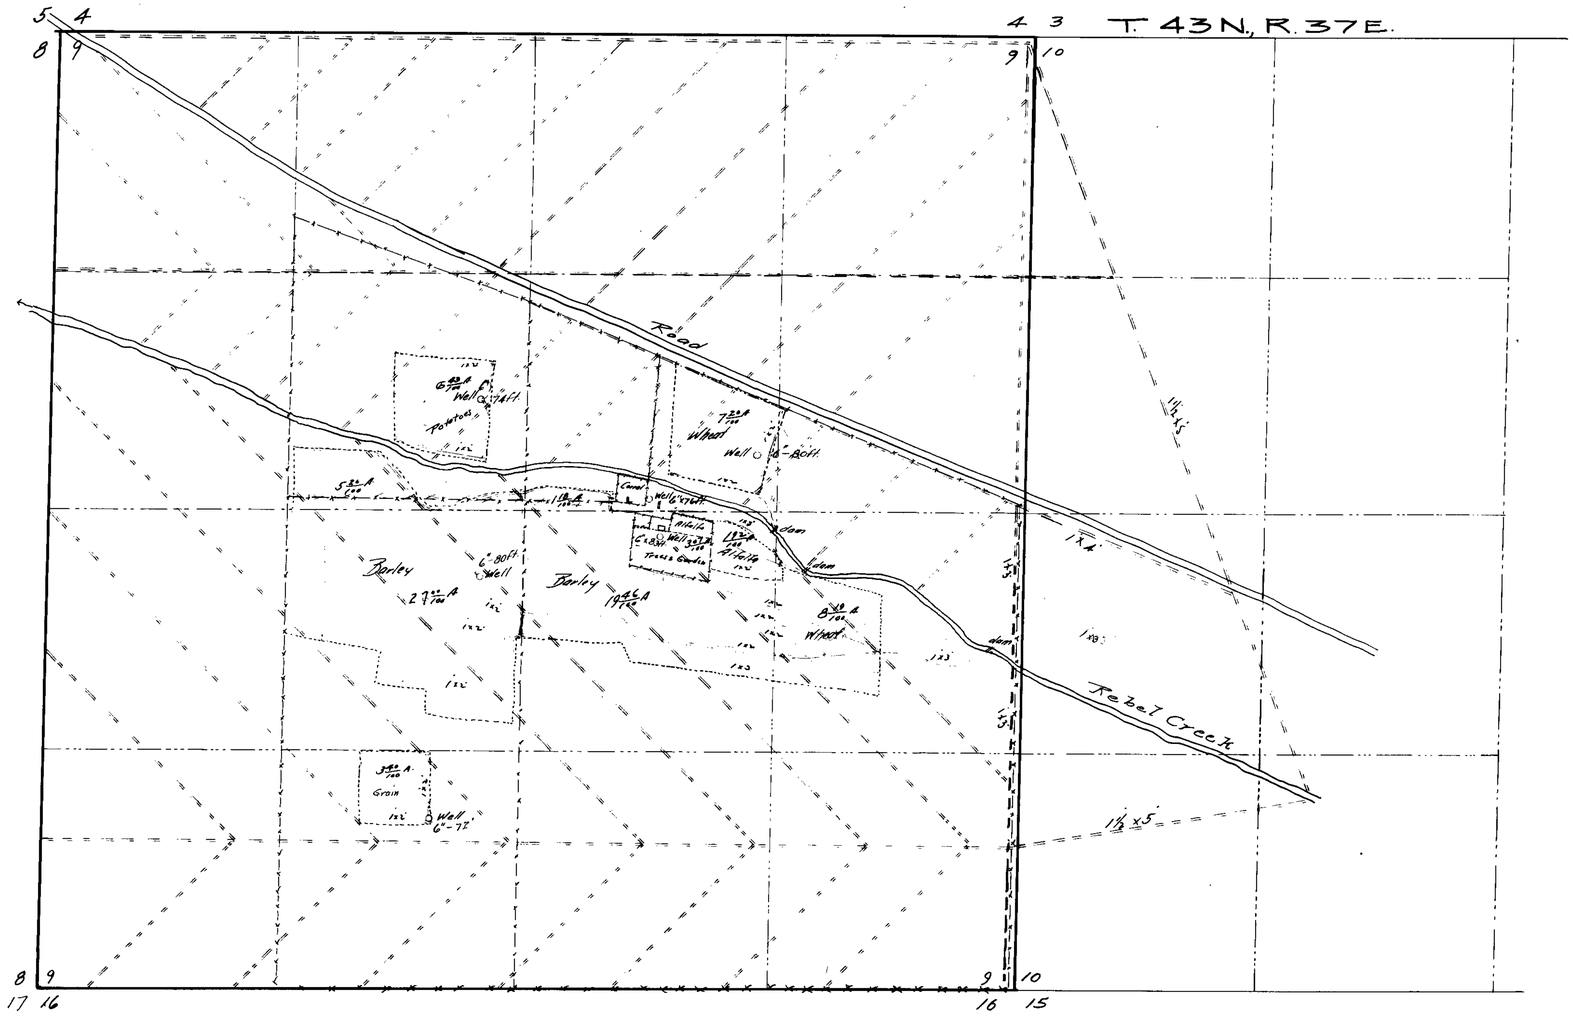

State of Nevada }ss.
County of Humboldt }

Horace H. Sheldon, being first duly sworn, deposes and says that the above map is a true and accurate plot of the Lettie C. Hyatt present and proposed irrigation works, as taken from the field notes of a survey made by me completed on the 27th day of July, 1914; that such survey was made at the instance of Lettie C. Hyatt; that the map represents the works described in application No. 3265, together with the location of streams and ditches in the immediate vicinity.

Horace H. Sheldon, C.E.
Surveyor

Subscribed and sworn to before me, this the 9th day of June, 1918

L. G. Wilson
Notary Public in and for Humboldt County, Nevada

MAP
OF
LETTIE C. HYATT'S
IRRIGATION SYSTEM
REBEL CREEK
APPLICATION No 3265
AUGUST 1914, SCALE 1"=400'

3265