Section	Sub-division	Township	Range	acreage	culture
15	S½ NE¼ SE¼ NW¼	20S	53	47	Alfalfa Clover Corn Barley Orchard Vinyard Garden

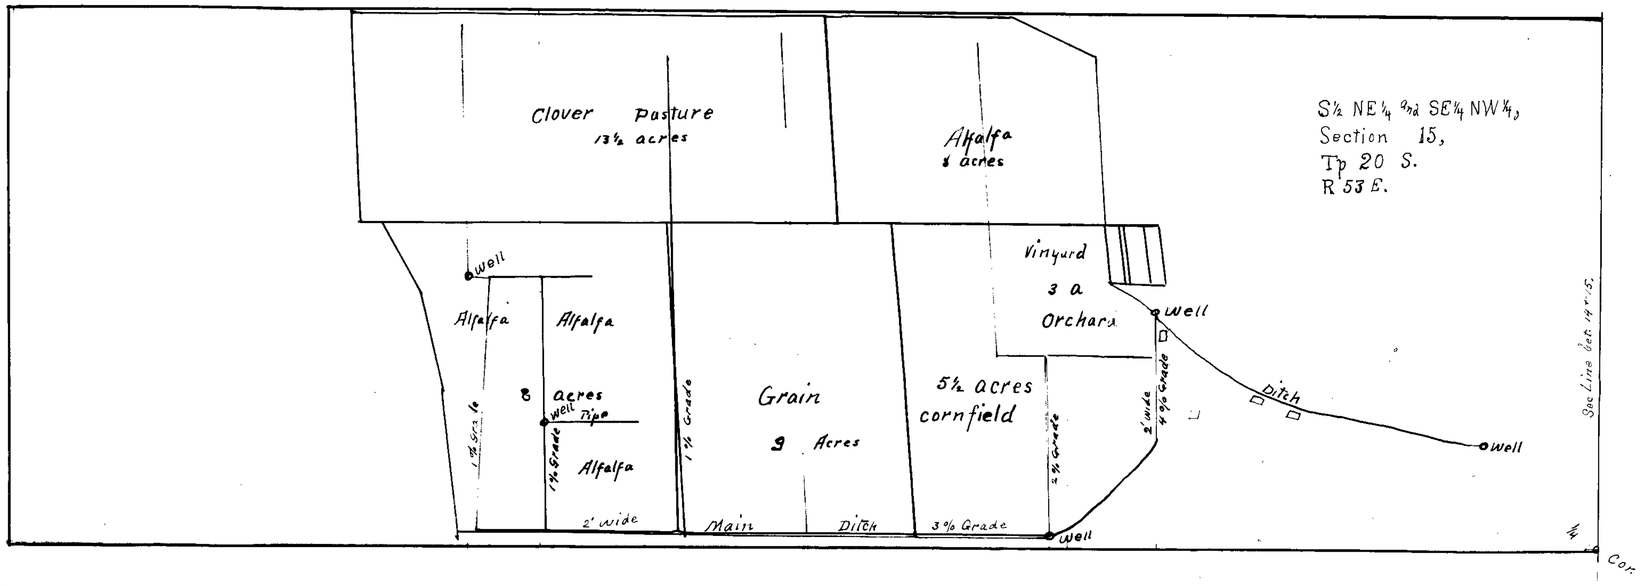

State of Nevada }
County of Nye } SS.

Chas E Sexton being first duly sworn deposes and says that the above map is a true and accurate plat of the lands irrigated by Frank A Buol as taken from the field notes of a Survey made by me and completed on the Sixth day of July 1919. That the map and Survey were made at the instance of Frank A Buol owner of said lands, and that it truly represents the irrigated lands of said Frank A Buol

Chas E Sexton
Surveyor

Subscribed and sworn to before me this ninth day of July 1919.

Frank A. Buol
Notary Public in and for Nye County, Nevada.
My com. Exp. Feb. 5th 1921.

MAP OF
FRANK A BUOL'S
RANCH

Showing Well's Ditches. Grades, and Culture
Ditches shown in blue

Scale 200 ft. to 1 Inch

3304