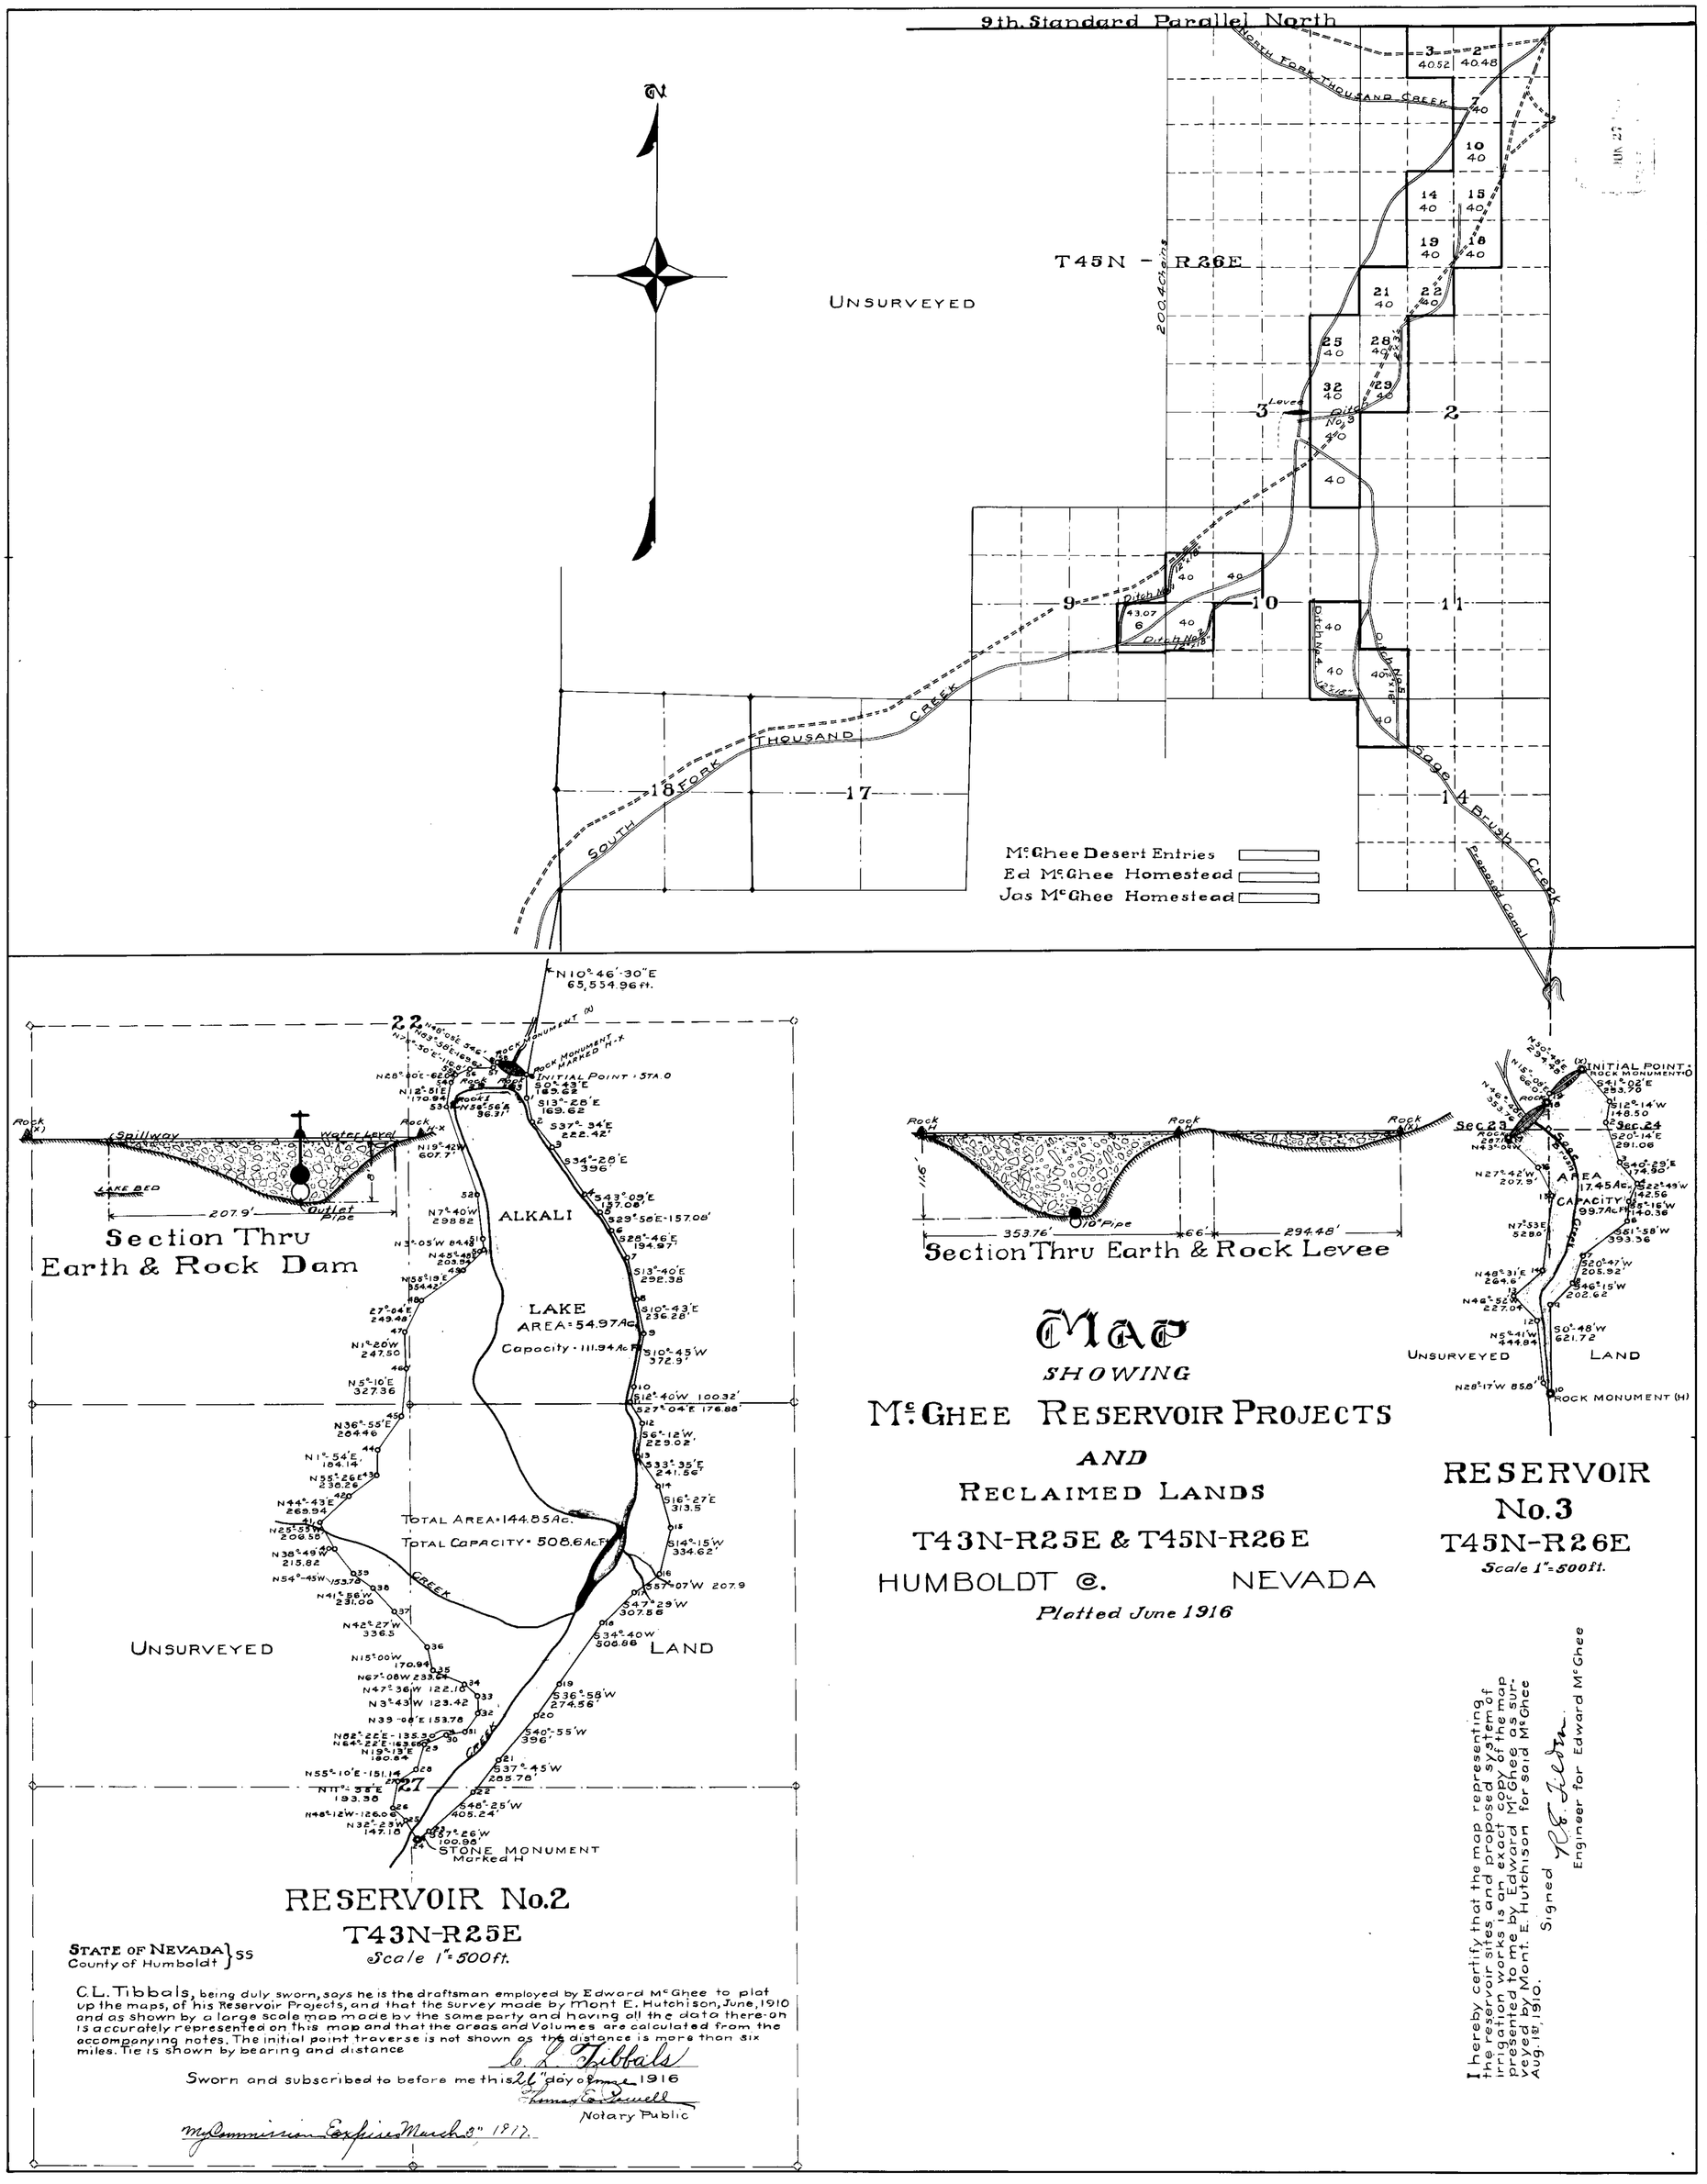

Map

Showing

McGhee Reservoir Projects

and

Reclaimed Lands

T43N-R25E & T45N-R26E

Humboldt Co. Nevada

Platted June 1916

RESERVOIR No.2

T43N-R25E

Scale 1" = 500 ft.

RESERVOIR No.3

T45N-R26E

Scale 1" = 500 ft.

State of Nevada } ss
County of Humboldt }

C.L. Tibbals, being duly sworn, says he is the draftsman employed by Edward McGhee to plat up the maps, of his Reservoir Projects, and that the survey made by Mont E. Hutchison, June, 1910 and as shown by a large scale map made by the same party and having all the data there-on is accurately represented on this map and that the areas and Volumes are calculated from the accompanying notes. The initial point traverse is not shown as the distance is more than six miles. Tie is shown by bearing and distance

C. L. Tibbals

Sworn and subscribed to before me this 26 day of June 1916

Thomas E. Powell
Notary Public

My Commission Expires March 3rd 1917.

I hereby certify that the map representing the reservoir sites and proposed system of irrigation works is an exact copy of the map presented to me by Edward McGhee as surveyed by Mont. E. Hutchison for said McGhee Aug. 1st, 1910.

Signed R. E. Tilton
Engineer for Edward McGhee

3313-3572-3573