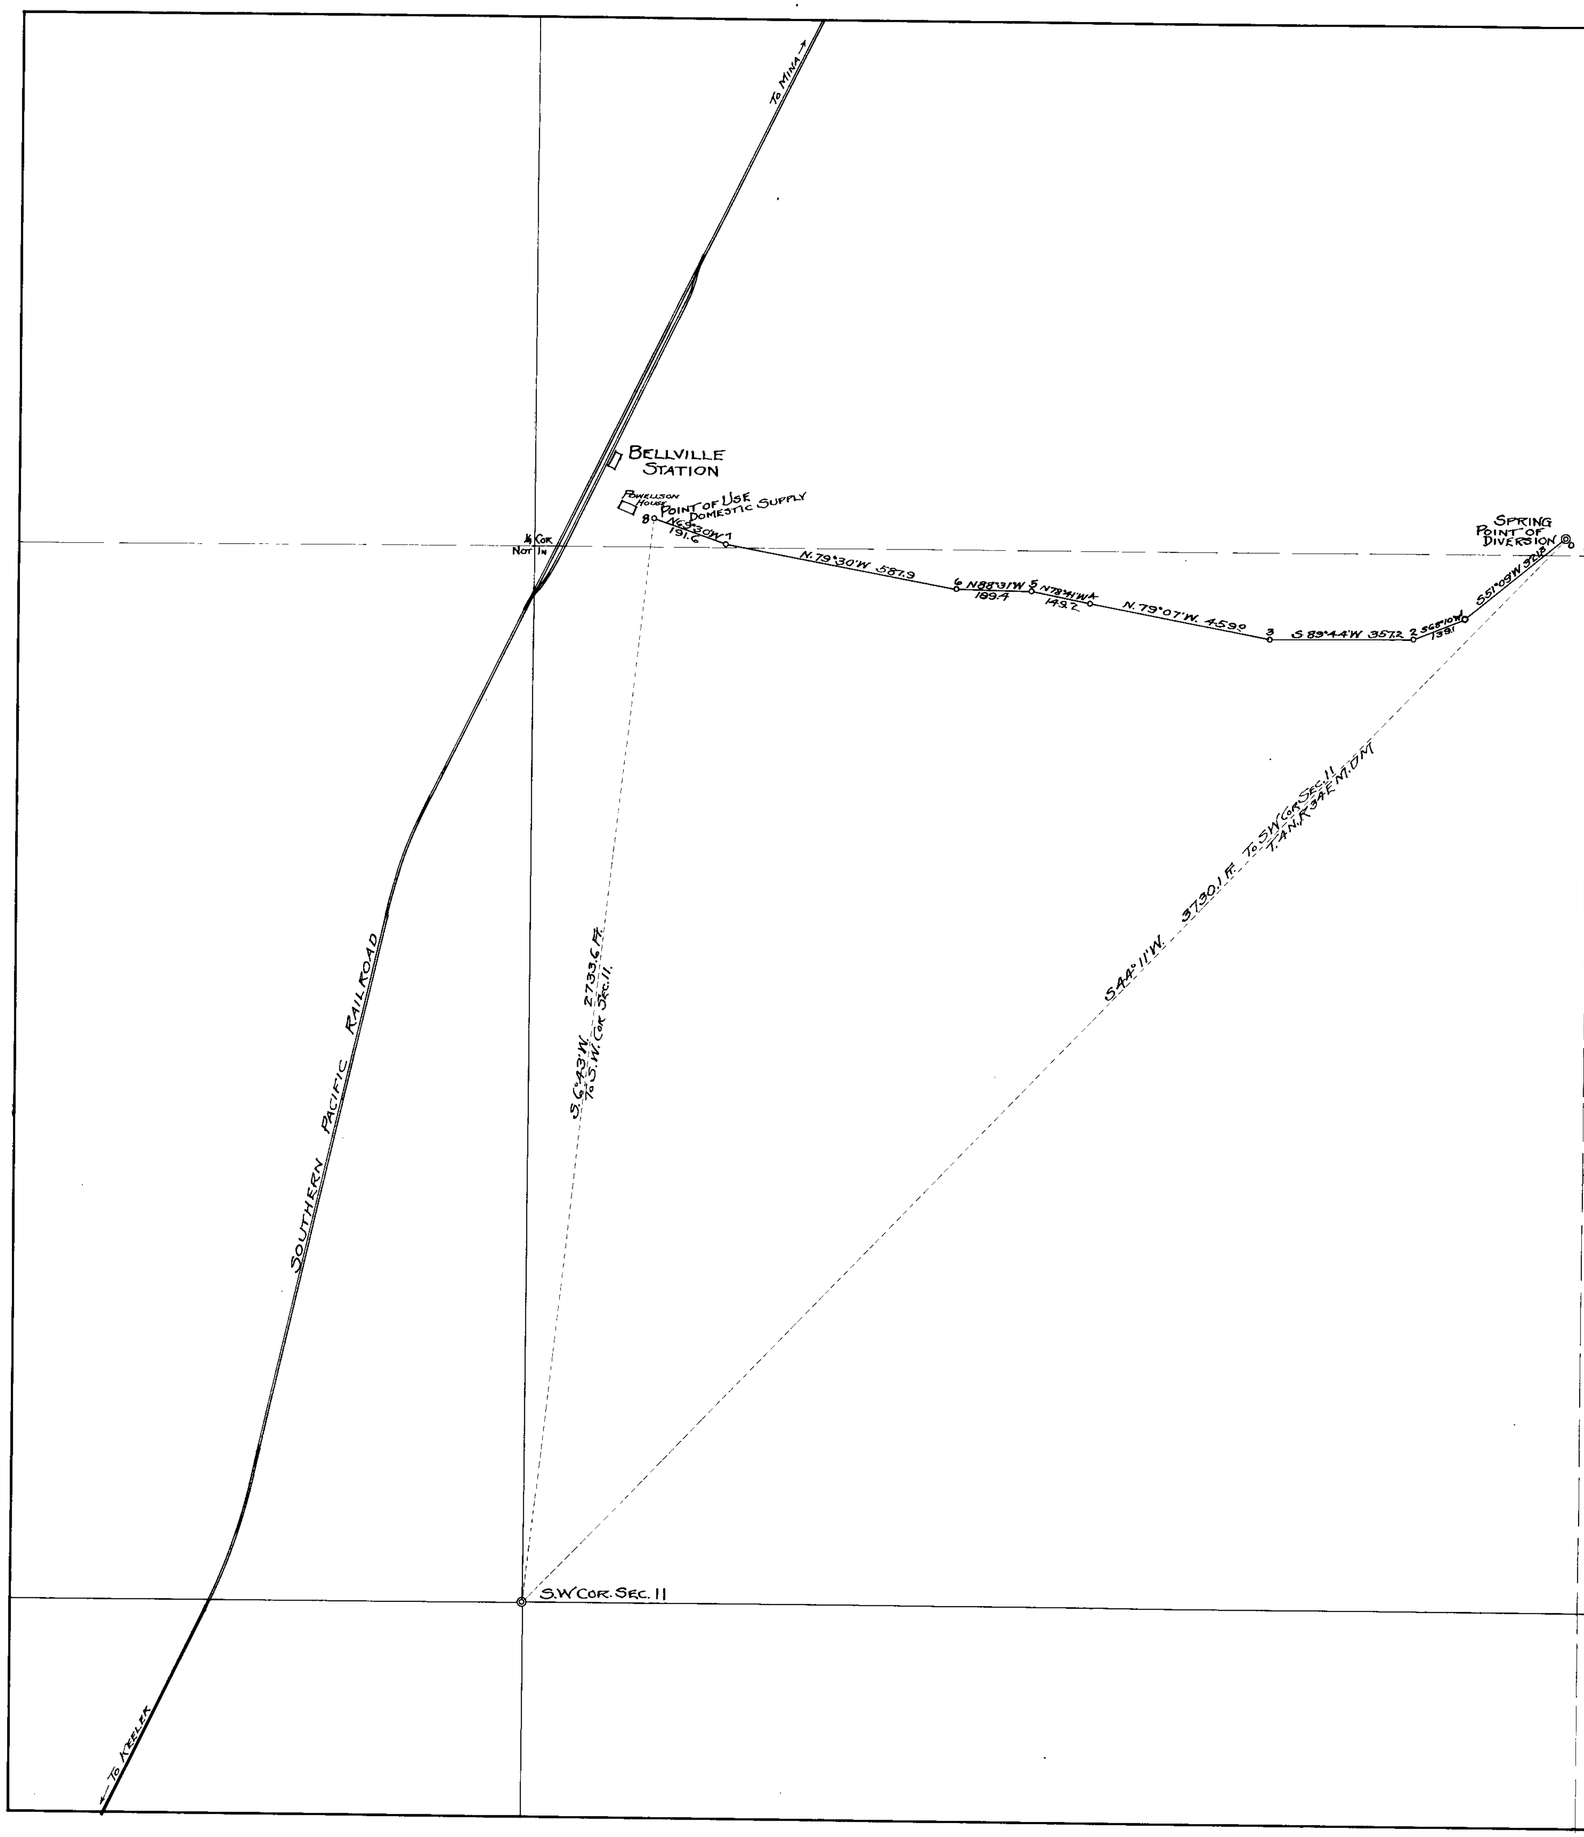

ENGINEER'S AFFIDAVIT.

State of Nevada } ss
County of Mineral }

L. B. Spencer, being first duly sworn deposes and says that the above map is a true and accurate plat of the Powelson Spring and Pipe Line, as taken from the field notes of a survey made by me, completed Feb. 19TH 1918, that said survey was made at the instance of Charity E. Clay, grantee from original Applicant D.I. Powelson ; that the map describes works of Application No. 3317 together with the location of streams and ditches in the immeadiate vicinity.

SURVEYOR

Subscribed and sworn to before me this 26 day of February, 1918.

NOTARY PUBLIC

Notary Public in and for Mineral County, Nevada
My Commission expires 1921 (SEAL)

APPLICATION No. 3317
POWELSON SPRING
AND
PIPE LINE TO BELLVILLE
CHARITY E. CLAY, GRANTEE FROM ORIGINAL APPLICANT.
LUNING, NEV.
SCALE 1" = 200'
SURVEYED 2-19-1918
BY L. B. SPENCER C.E.
MINA, NEV.

3317