Map showing canal lines and proposed canal system from Willow Creek to Red Mountain Creek Reservoir as contemplated by J. H. Herard.
Surveyed Nov 15+16-1915.
by R. E. Tilden, Civil Engr. of Winnemucca, Nev.
Scale 1" = 600 ft
Sheet No 2

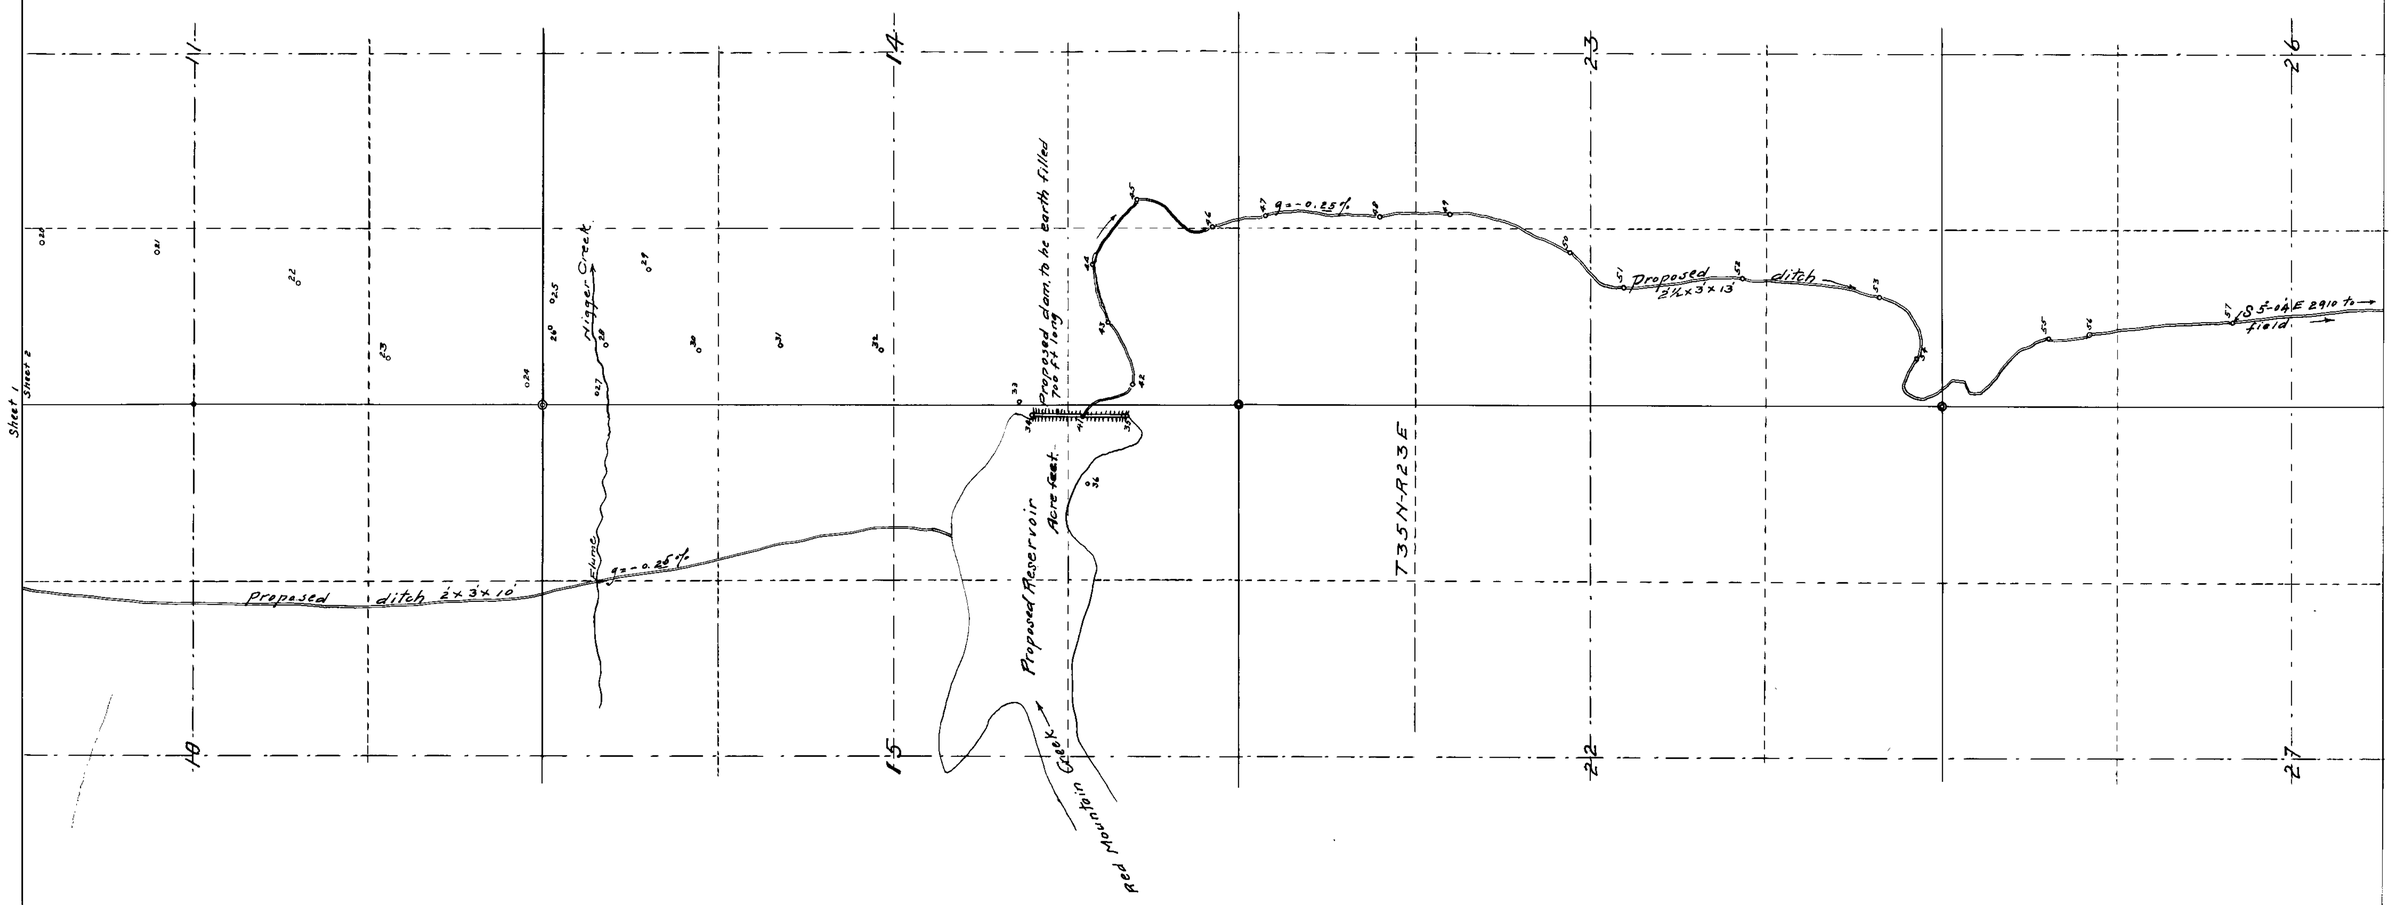

State of Nevada
County of Humboldt } ss

R.E. Tilden, being first duly sworn, deposes and says that the above map is a true and accurate plat of the irrigation works, as taken from the field notes of a survey made by me on Nov-16-17-1915; that such survey was made at the instance of J.H. Herard; that the map represents the works described in application No 3331, together with the location of streams and ditches in the immediate vicinity.

Said map also shows proposed reservoir site to accommodate the water right No 3331, and also No 01274 which is a vested right purchased from its original owners and transferred to Mrs J.H. Herard.

R.E. Tilden
Surveyor.

Subscribed and sworn to before me this, the 6th day of December 1915.

Thomas E. Powell
Notary Public in and for Humboldt County, Nevada.

FILE UNDER 333A 01274