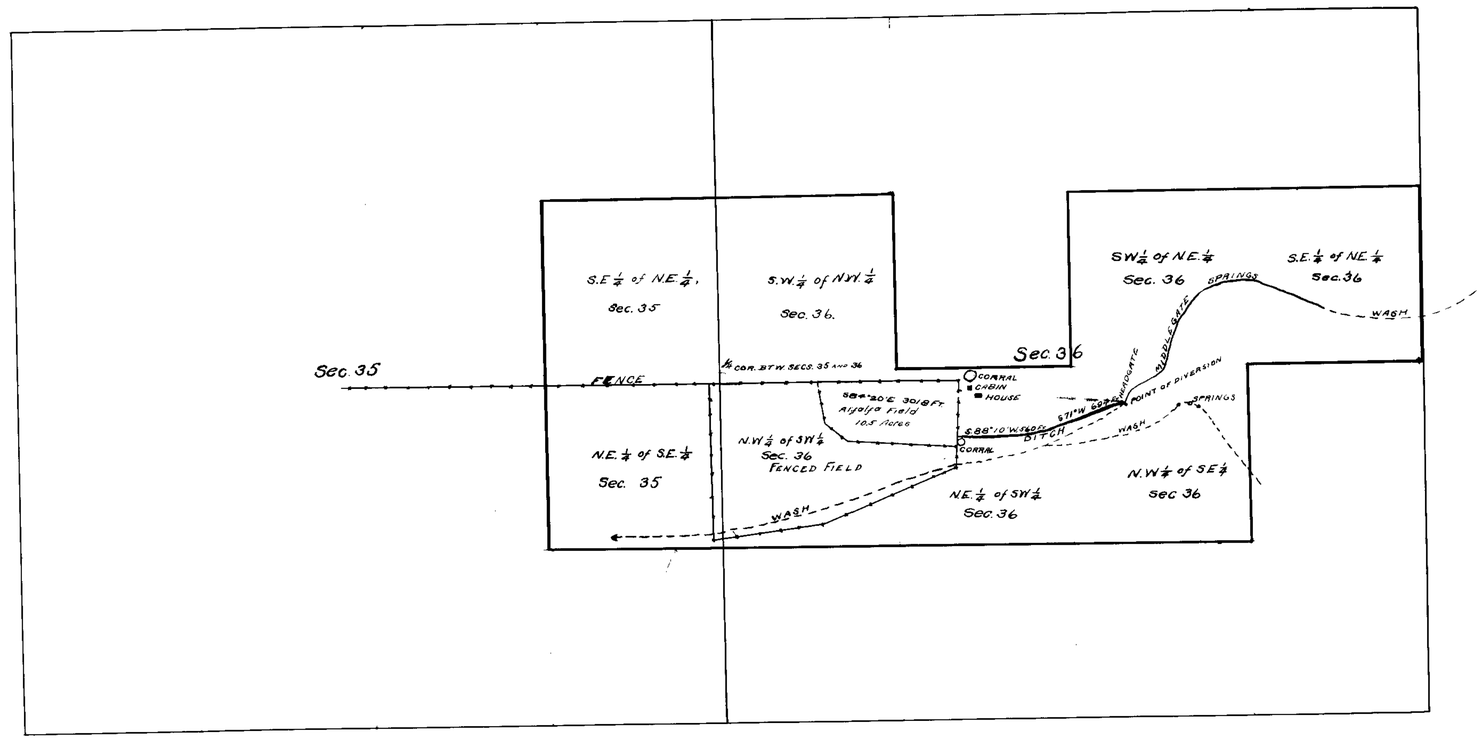

State of Nevada,
County of Churchill } ss.

I, W. W. Pray being first duly sworn, depose and say that the above map is a true and accurate plot of the irrigation works, as taken from the field notes of a survey made by me completed on the 13th. day of August, 1916; that such survey was made at the instance of Mrs. L. Stephens; that the map represents the works described in Application No. together with the location of streams and ditches in the immediate vicinity.

W. W. Pray, Surveyor.

Subscribed and sworn to before me this, the 29th day of August 1916

Notary Public in and for Washoe County, Nevada.

MRS. L. STEPHENS, FALLON, NEV.
DESERT LAND CLAIM
T17N, R35E SECS. 35-36
SCALE 1 IN. = 600 FT.

3338

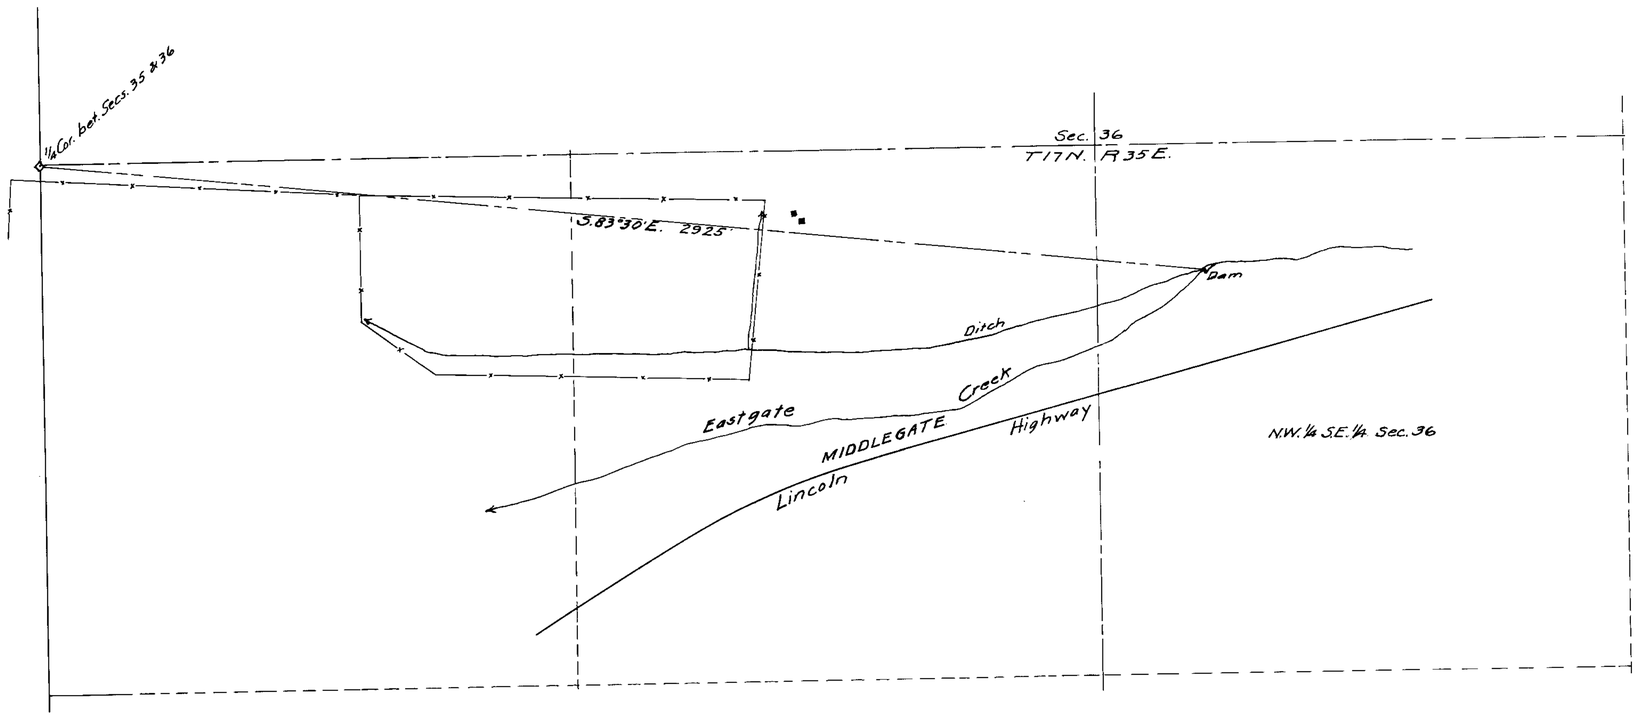

State of Nevada }
County of Washoe } S.S.

I, C.V. Taylor, being first duly sworn, depose and say that the above map is a true and accurate plat of the stockwatering works of Genevieve Williams Penrose, as taken from the field notes of a survey made by me, completed on the 9th day of June, 1926.

That the map and survey were made at the instance of the owner, and that the map truly represents the stock watering works of said owner.

C.V. Taylor
State Water-right Surveyor

Subscribed and sworn to before me this 30th day of March, 1939.

C.E. Thiel
Notary Public in and for Ormsby County, Nevada.

My Commission Expires July 6, 1941

0 200 400 600 800 ft.

MAP TO ACCOMPANY PROOF OF APPROPRIATION OF WATER FOR STOCKWATERING PURPOSES

CHURCHILL COUNTY, NEVADA

EASTGATE CREEK.

GENEVIEVE WILLIAMS PENROSE, CLAIMANT

FILED
MAR. 30, 1939
STATE ENGINEER'S OFFICE

3338