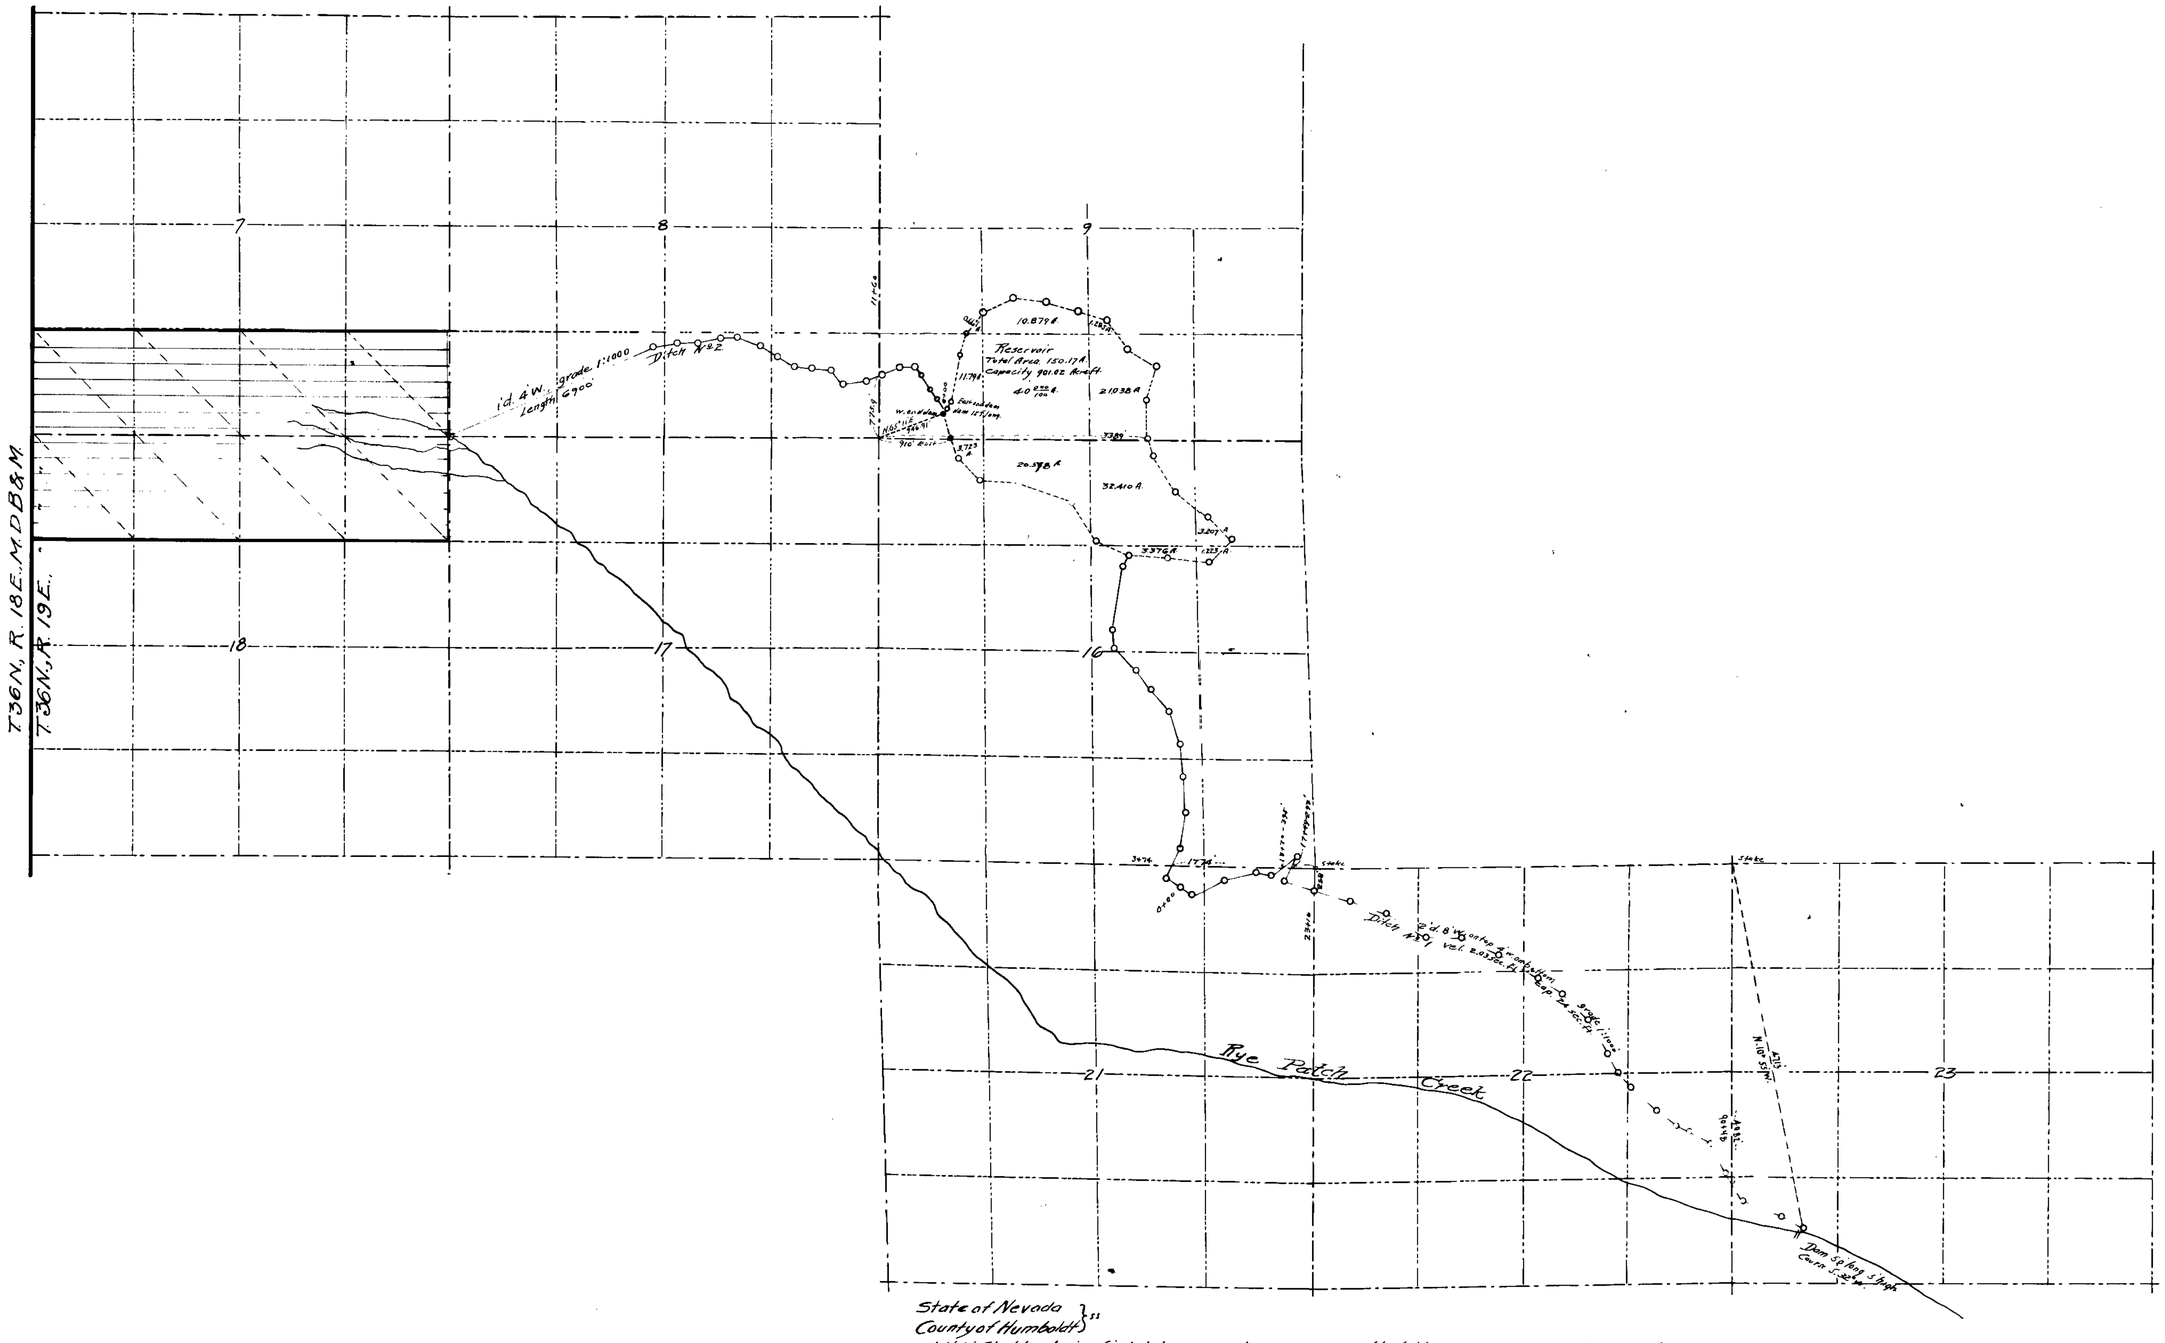

State of Nevada }
County of Humboldt } ss

I, H. H. Sheldon, being first duly sworn, depose and say that the above map is a true and accurate plat of the irrigation works, as taken from the field notes of a survey made by me, completed on the 21st day of May, 1917; that such survey was made at the instance of M. J. West; that the map represents the works described in Application No. 3355, together with the location of streams and ditches in the immediate vicinity.

H. H. Sheldon C.E., Surveyor.

Subscribed and sworn to before me, this the 27th day of June, 1917

L. G. Wilson

Notary Public in and for Humboldt County, Nevada.

MAP
OF
PROPOSED SYSTEM OF IRRIGATION
FROM
RYE PATCH CREEK
PERMIT No. 3355
M. J. WEST
WASHOE COUNTY, NEVADA
JUNE, 1917. SCALE 1" = 1000'

3355