PLAT
of the
Marsh Ditches
Monitor Valley,
Nye Co, Nev.
Scale: 600'=1"

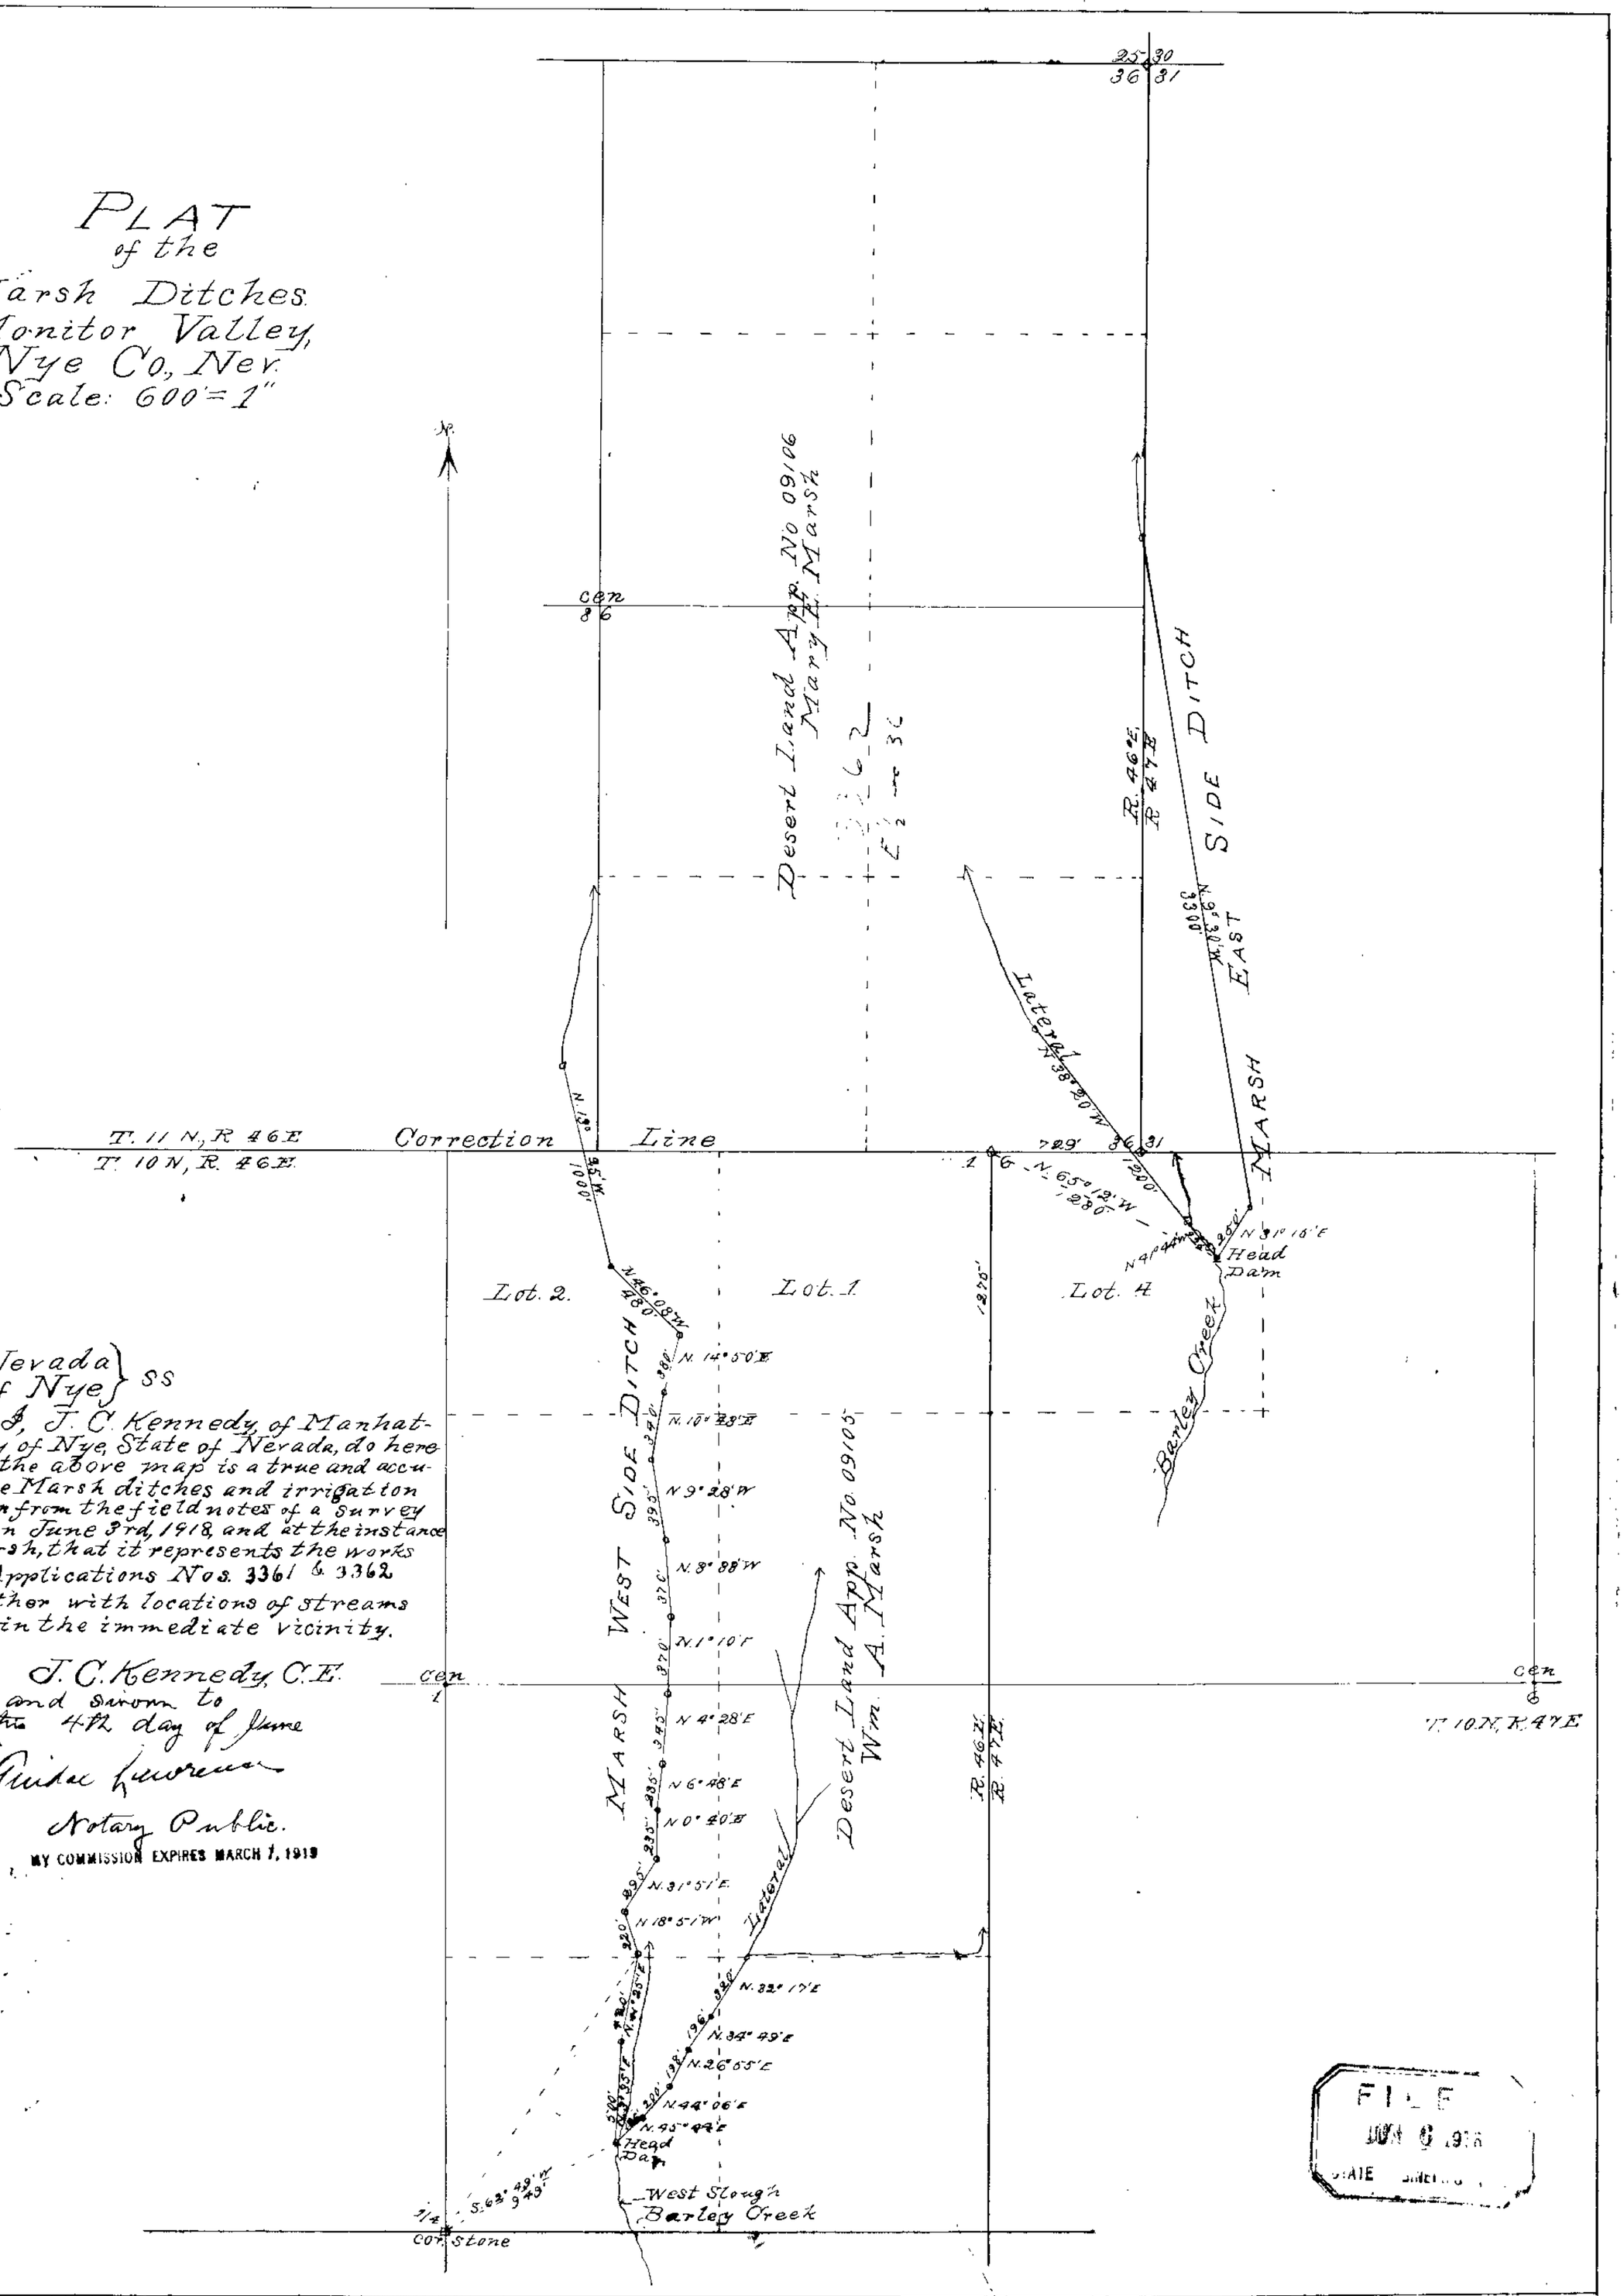

State of Nevada }
County of Nye } ss

I, J. C. Kennedy, of Manhattan, County of Nye, State of Nevada, do hereby certify that the above map is a true and accurate plat of the Marsh ditches and irrigation works, as taken from the field notes of a survey made by me on June 3rd, 1918, and at the instance of Wm. A. Marsh, that it represents the works described in Applications Nos. 3361 & 3362 together with locations of streams and ditches in the immediate vicinity.

J. C. Kennedy, C.E.

Subscribed and sworn to before me this 4th day of June A.D., 1918

Charles Tinker Lawrence

Notary Public.

MY COMMISSION EXPIRES MARCH 7, 1919

3361-3362