3366

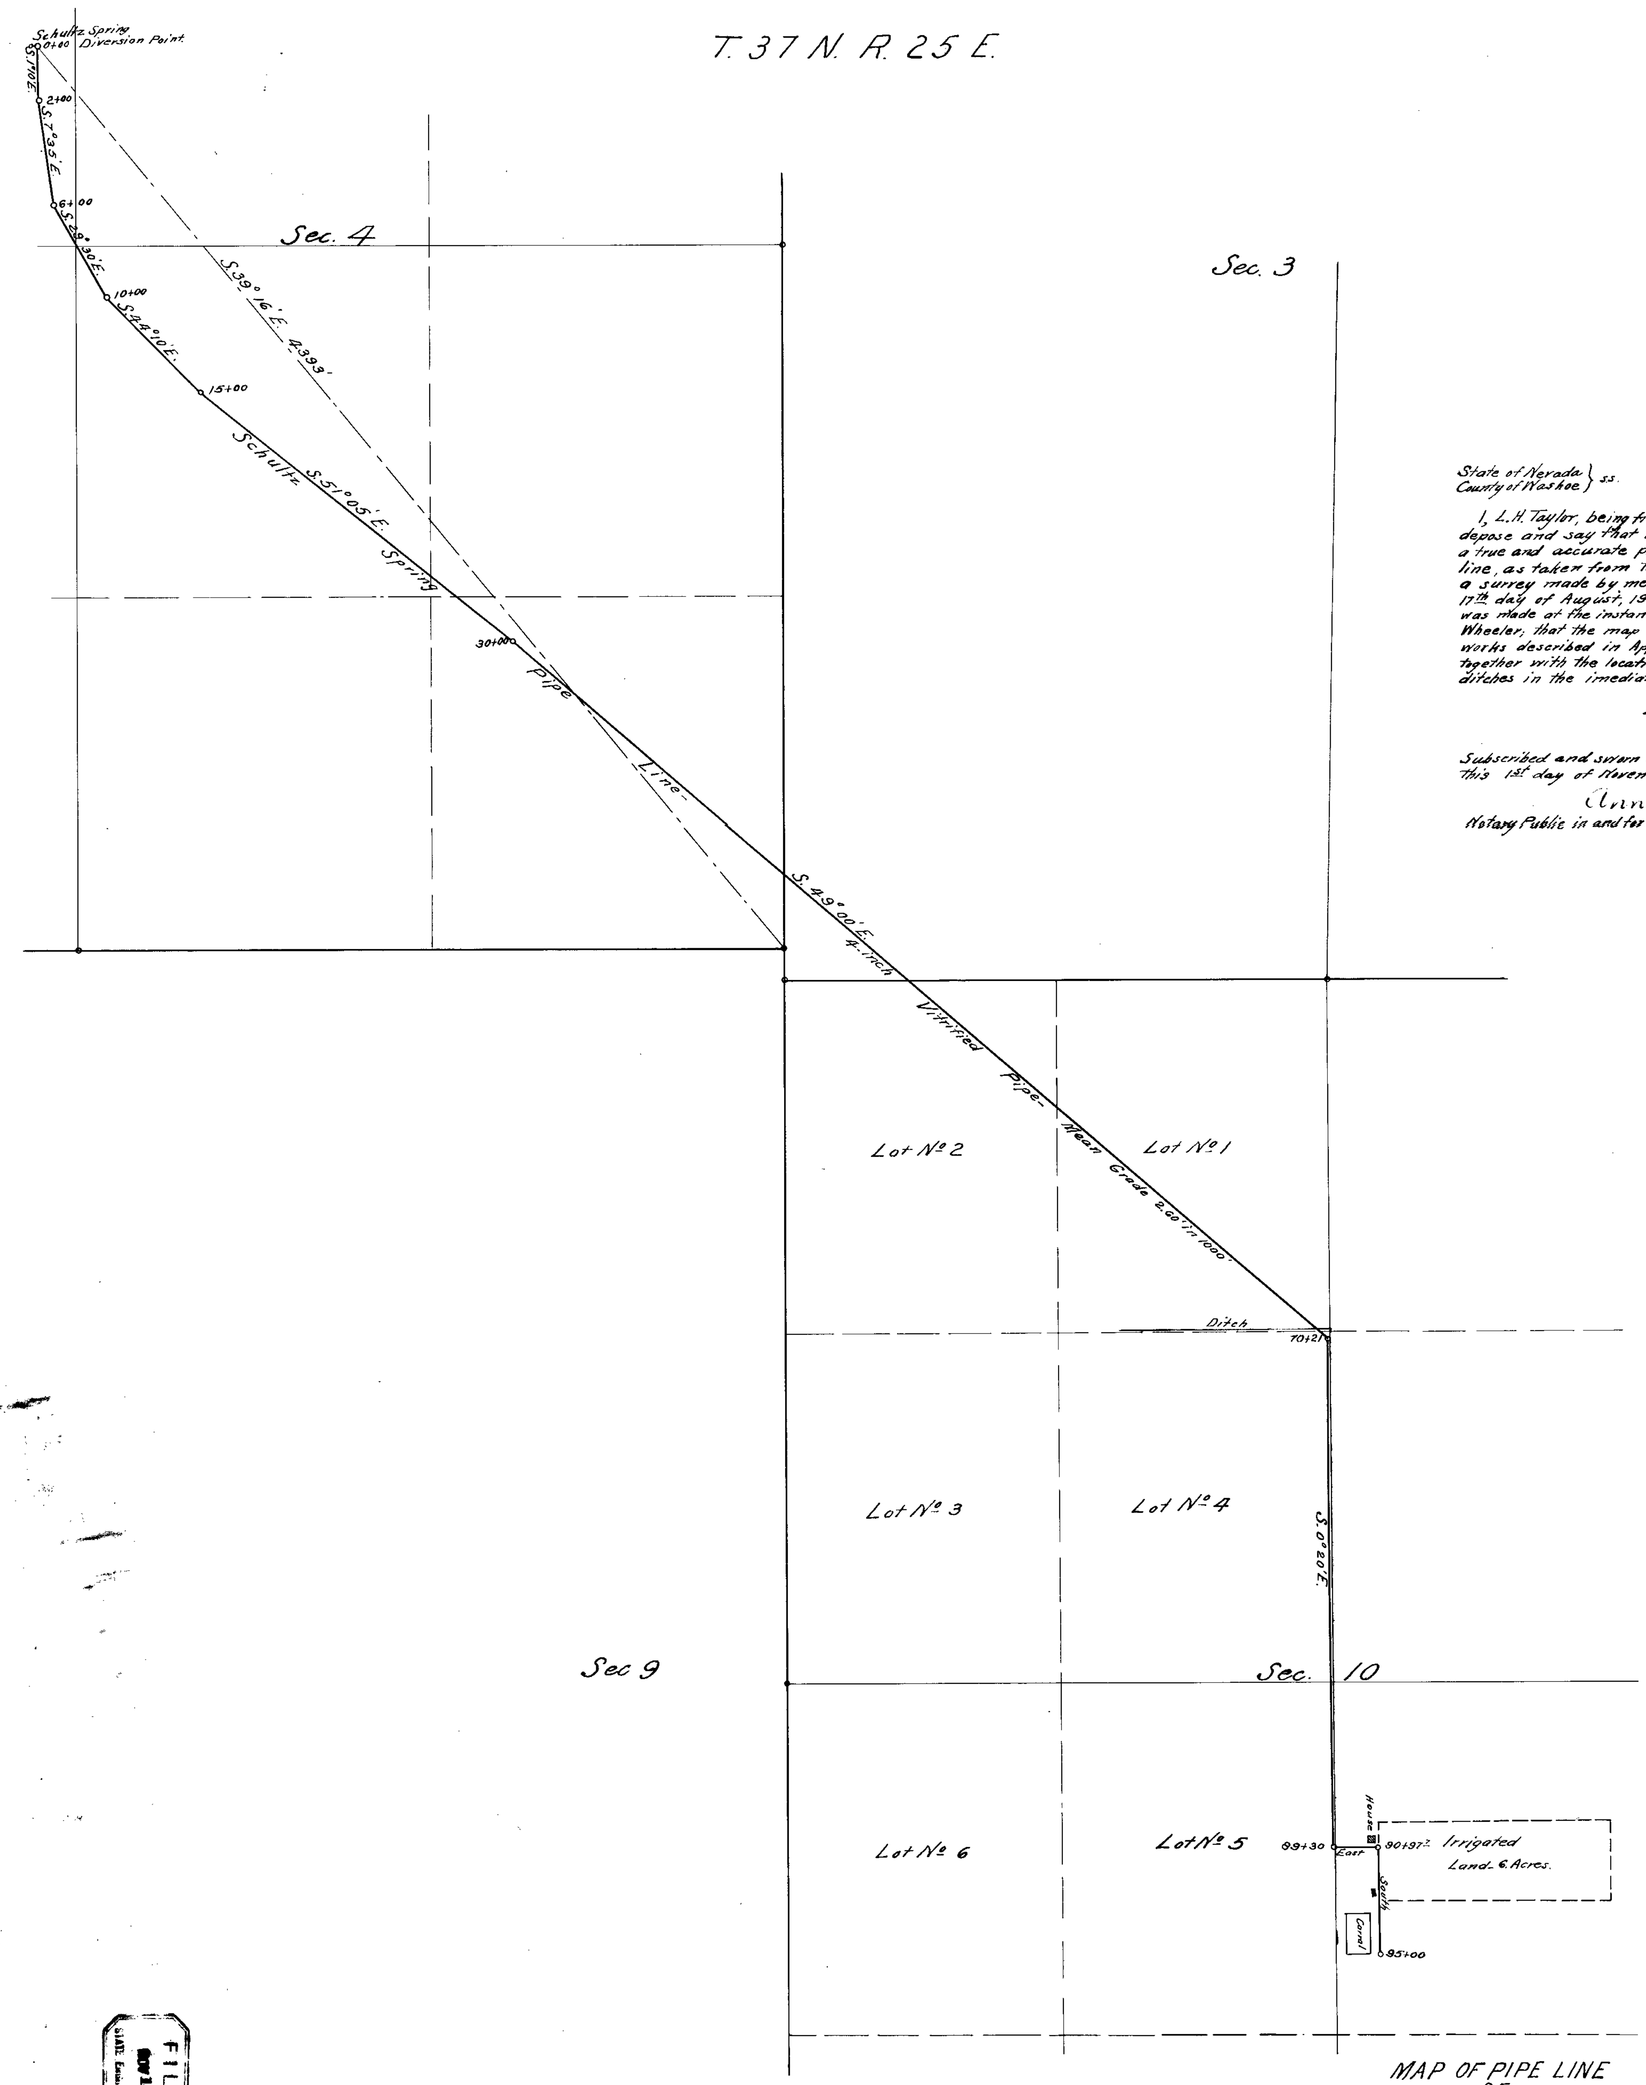

State of Nevada } ss.
County of Washoe }

I, L. H. Taylor, being first duly sworn, depose and say that the above map is a true and accurate plat of the pipe line, as taken from the field notes of a survey made by me, completed on the 17th day of August, 1917; that such survey was made at the instance of Donald C. Wheeler; that the map represents the works described in Application No. 3366, together with the location of streams and ditches in the imediate vicinity.

L. H. Taylor,
Surveyor.

Subscribed and sworn to before me this 1st day of November, 1918.

Anna M. Warren.
Notary Public in and for Washoe County, Nevada.

MAP OF PIPE LINE
OF
DONALD C. WHEELER

Application No 3366.
Water Source - Schultz Spring.
SCALE 1" = 300'

FILED
NOV 14 1918
STATE ENGINEER'S OFFICE

11/14/18

3366