STATE OF UTAH } S.S.
County of Salt Lake

I, A.D. Knowlton, being first duly sworn, depose and say that the above map is a true and accurate plat of the irrigation works, as taken from the field notes of a survey made by me and completed on the 22nd day of September 1917: that such survey was made at the instance of R.M. Cyphers; that the map represents the works described in Application No 3368, and there are no streams or ditches in the immediate vicinity.

A.D. Knowlton
Surveyor

Subscribed and sworn to before me this, the 18th day of October, 1917.
Cora M. Holderman
Notary Public in and for Salt Lake County, Utah.
My commission expires Dec. 21, 1917.

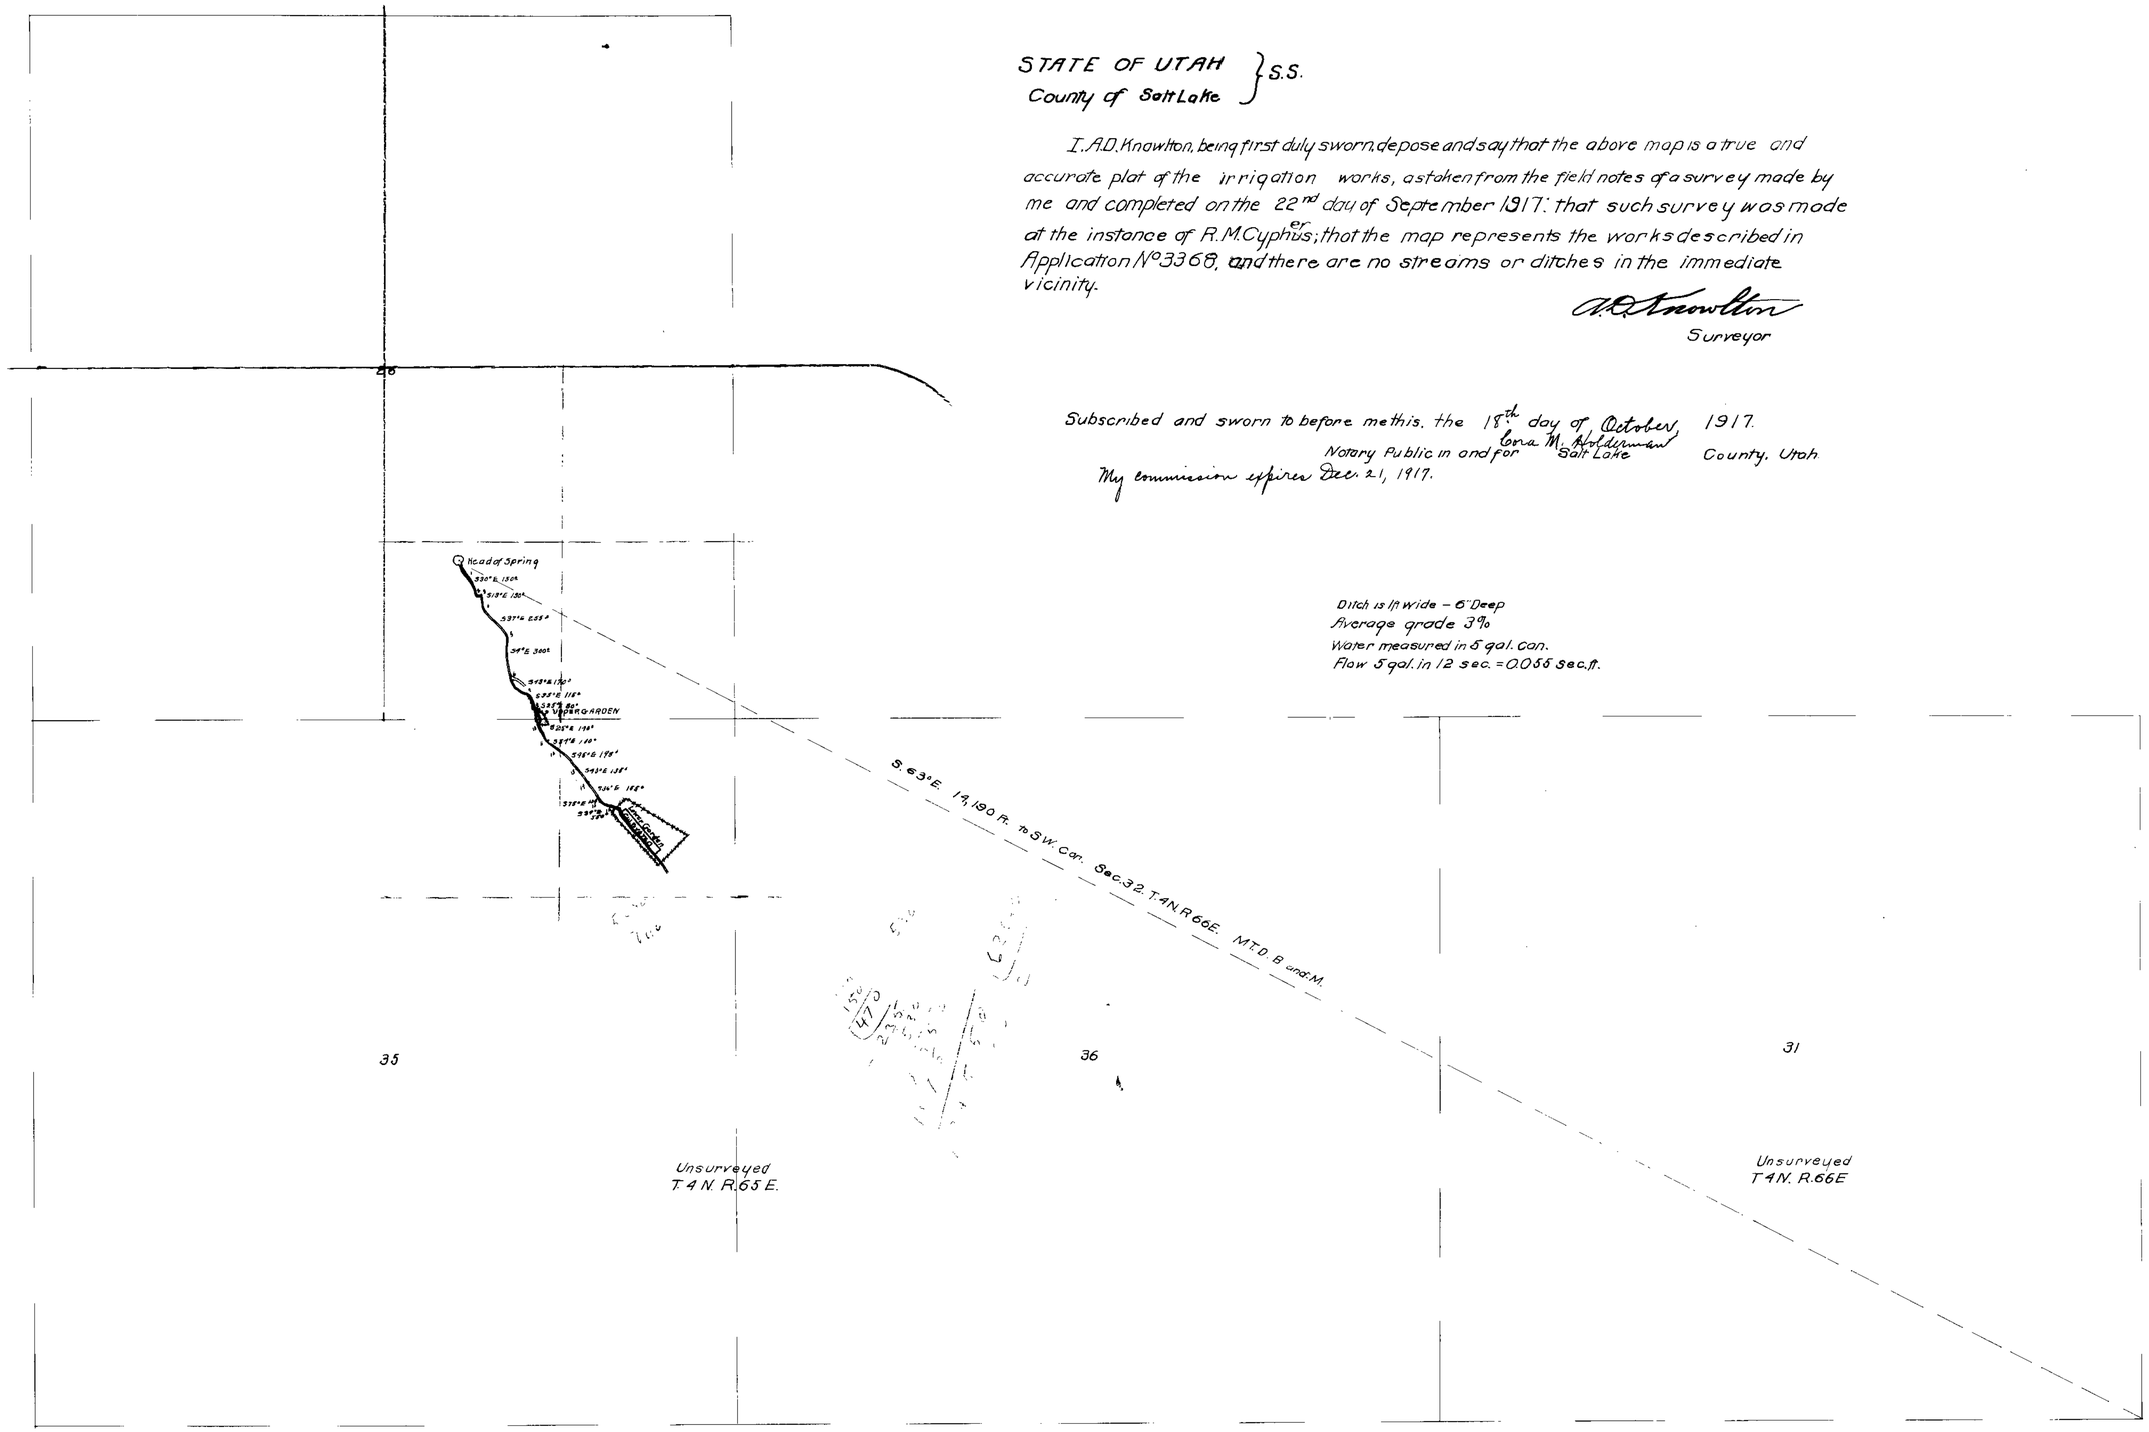

Ditch is 1 ft wide – 6" Deep
Average grade 3%
Water measured in 5 gal. can.
Flow 5 gal. in 12 sec. = 0.055 sec. ft.

MAP SHOWING LOCATION OF
FAIRVIEW SPRING and LAND CULTIVATED
By R.M. Cyphus.
Under Application No 3368 For Nevada, State Waters.
Surveyed Sept. 22, 1917.

Scale: 1 in = 600 ft.

A.D. Knowlton.
Engineer.

1480 June 13, 1933

FILED
STATE ENGINEERS OFFICE

3368.