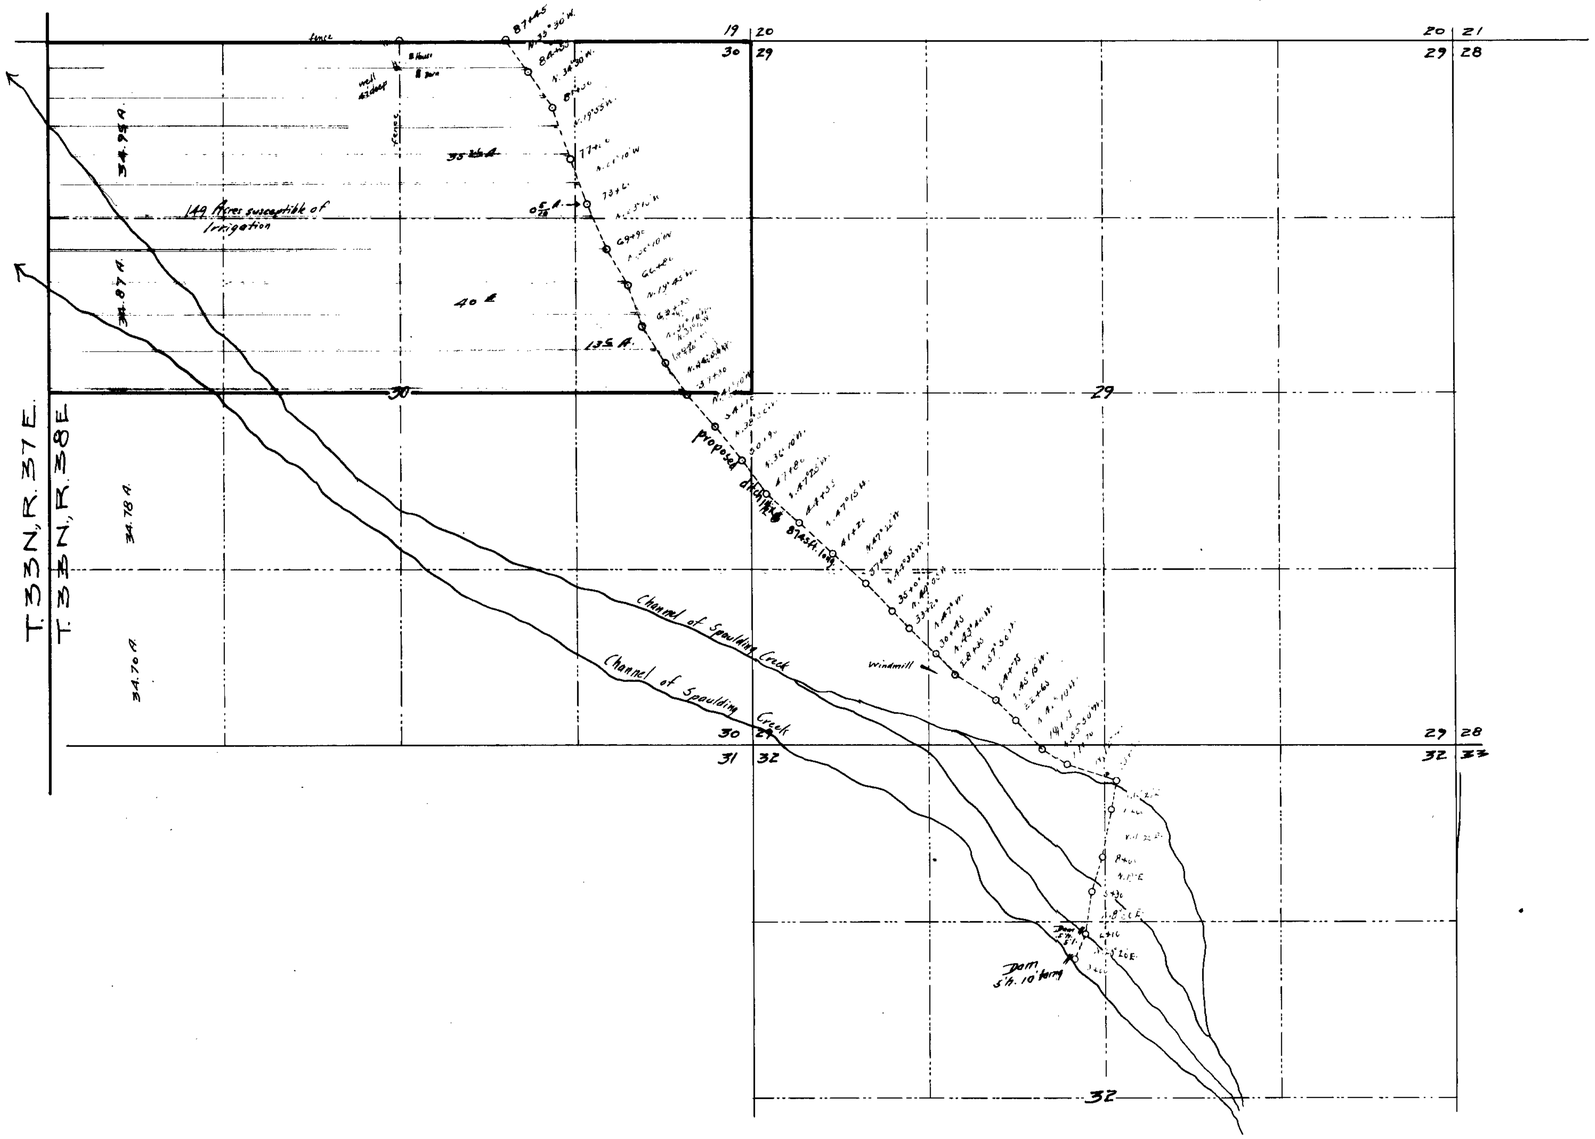

State of Nevada }
County of Humboldt } ss

Horace H. Sheldon, being first duly sworn, deposes and says that the above map is a true and accurate plat of the irrigation works, as taken from the field notes of a survey made by me, completed on the 24th day of May, 1915; that such survey was made at the instance of Isaac D. Lovell; that the map depresents the works described in Application No. 3395, together with the location of streams and ditches in the immediate vicinity.

Horace H. Sheldon C.E.
Surveyor.

Subscribed and sworn to before me this, the 26th day of May, 1915

L. G. Wilson
Notary Public in and for Humboldt County, Nevada.

PLAT
PROPOSED SYSTEM OF IRRIGATION
OF
ISAAC D. LOVELL
under
APPLICATION No. 3395
SPAULDING CREEK
Humboldt County Nevada
May, 1915 Scale 1" = 600'

3395