Section	Subdivision	Township	Range	Cultivated Acreage	Discription	
36	S.E 1/4	44.N	51.E	88 Acres	Pasture	
36	S E 1/4 of S W 1/4	"	"	9 Acres	Pasture	

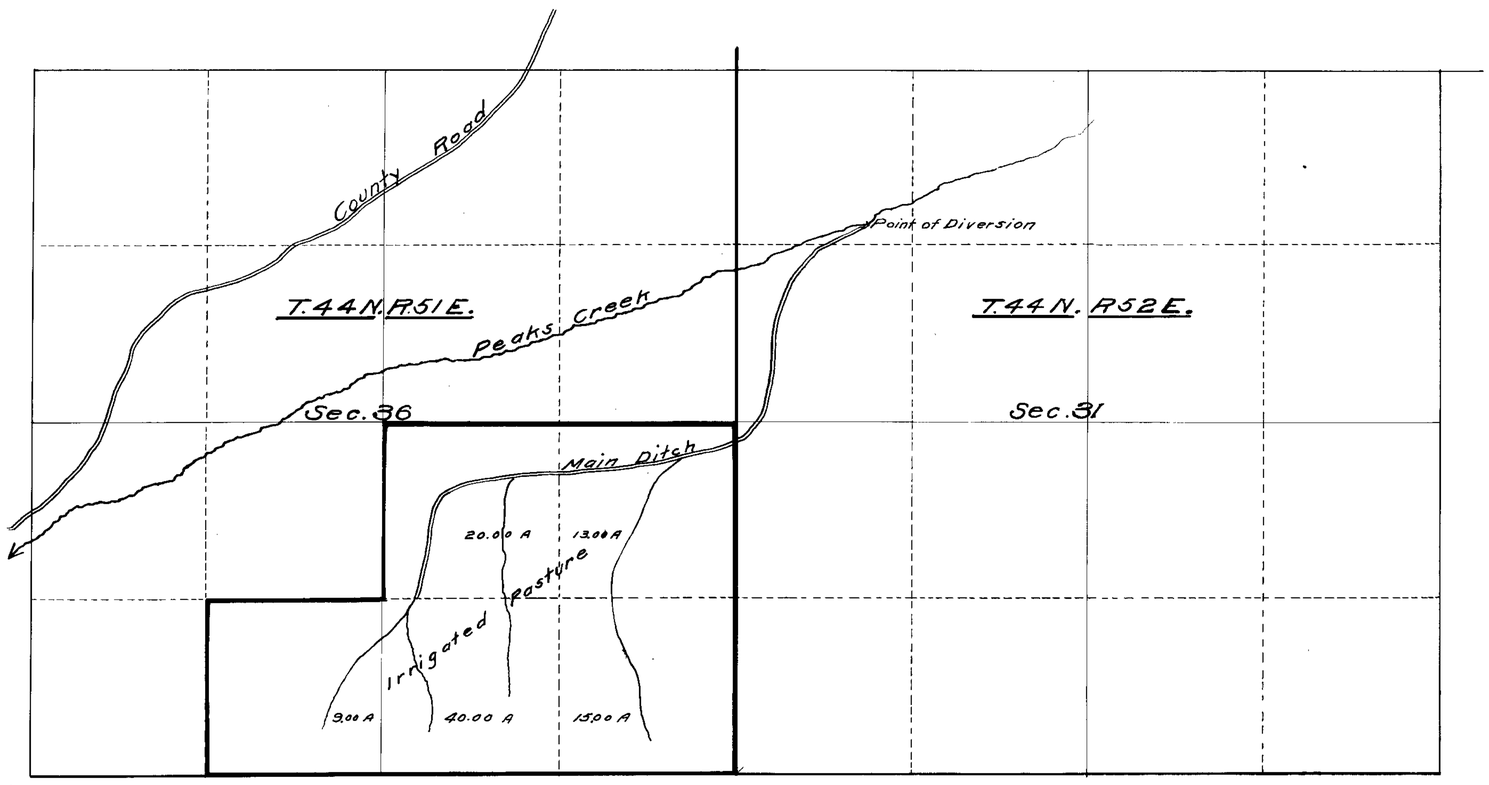

STATE OF NEVADA }ss
County of Washoe

T.K. Stewart, being first duly sworn deposes and says that the accompanying map is a true plat of the land irrigated by Peter. S. Indart, as taken from a sketch and letter from P.S. Indart of November the 23rd 1918

That the map was made at the instance of Peter. S. Indart, and represents the irrigated lands of said Peter S. Indart

T.K. Stewart

Subscribed and sworn to betor me this 29th day of November 1918

C.H. Frost

Notary Public in and for Washoe County Nevada

CULTURAL MAP OF LANDS OF
PETER. S. INDART.
No. 3396

Water Source Peaks Creek
Elko County, Nev.

Mapped by T. K. Stewart Nov. 27-1918

Scale 1 inch = 600 ft

F
DEC 4
STATE E

3396