SECTION	SUB DIVISION	TOWNSHIP	RANGE	CULTIVATED ACREAGE	DESCRIPTION OF CULTURE	DATE OF FIRST CULTURE
26	NW¼ NW¼	1 S.	35. E	24.1	GRAIN	
26	SW¼ NW¼	"	"	38.87	"	
26	NE¼ SW¼	"	"	2.98	"	
26	NW¼ SW¼	"	"	2.73	"	
26	SE¼ NW¼	"	"	7.00	"	
22	SE¼ SE¼	"	"	2.12	"	
23	SW¼ SW¼	"	"	0.72	"	
27	NE¼ NE¼	"	"	23.92	"	
27	SE¼ NE¼	"	"	18.84	"	
27	NW¼ NE¼	"	"	3.20	"	
				121.7		

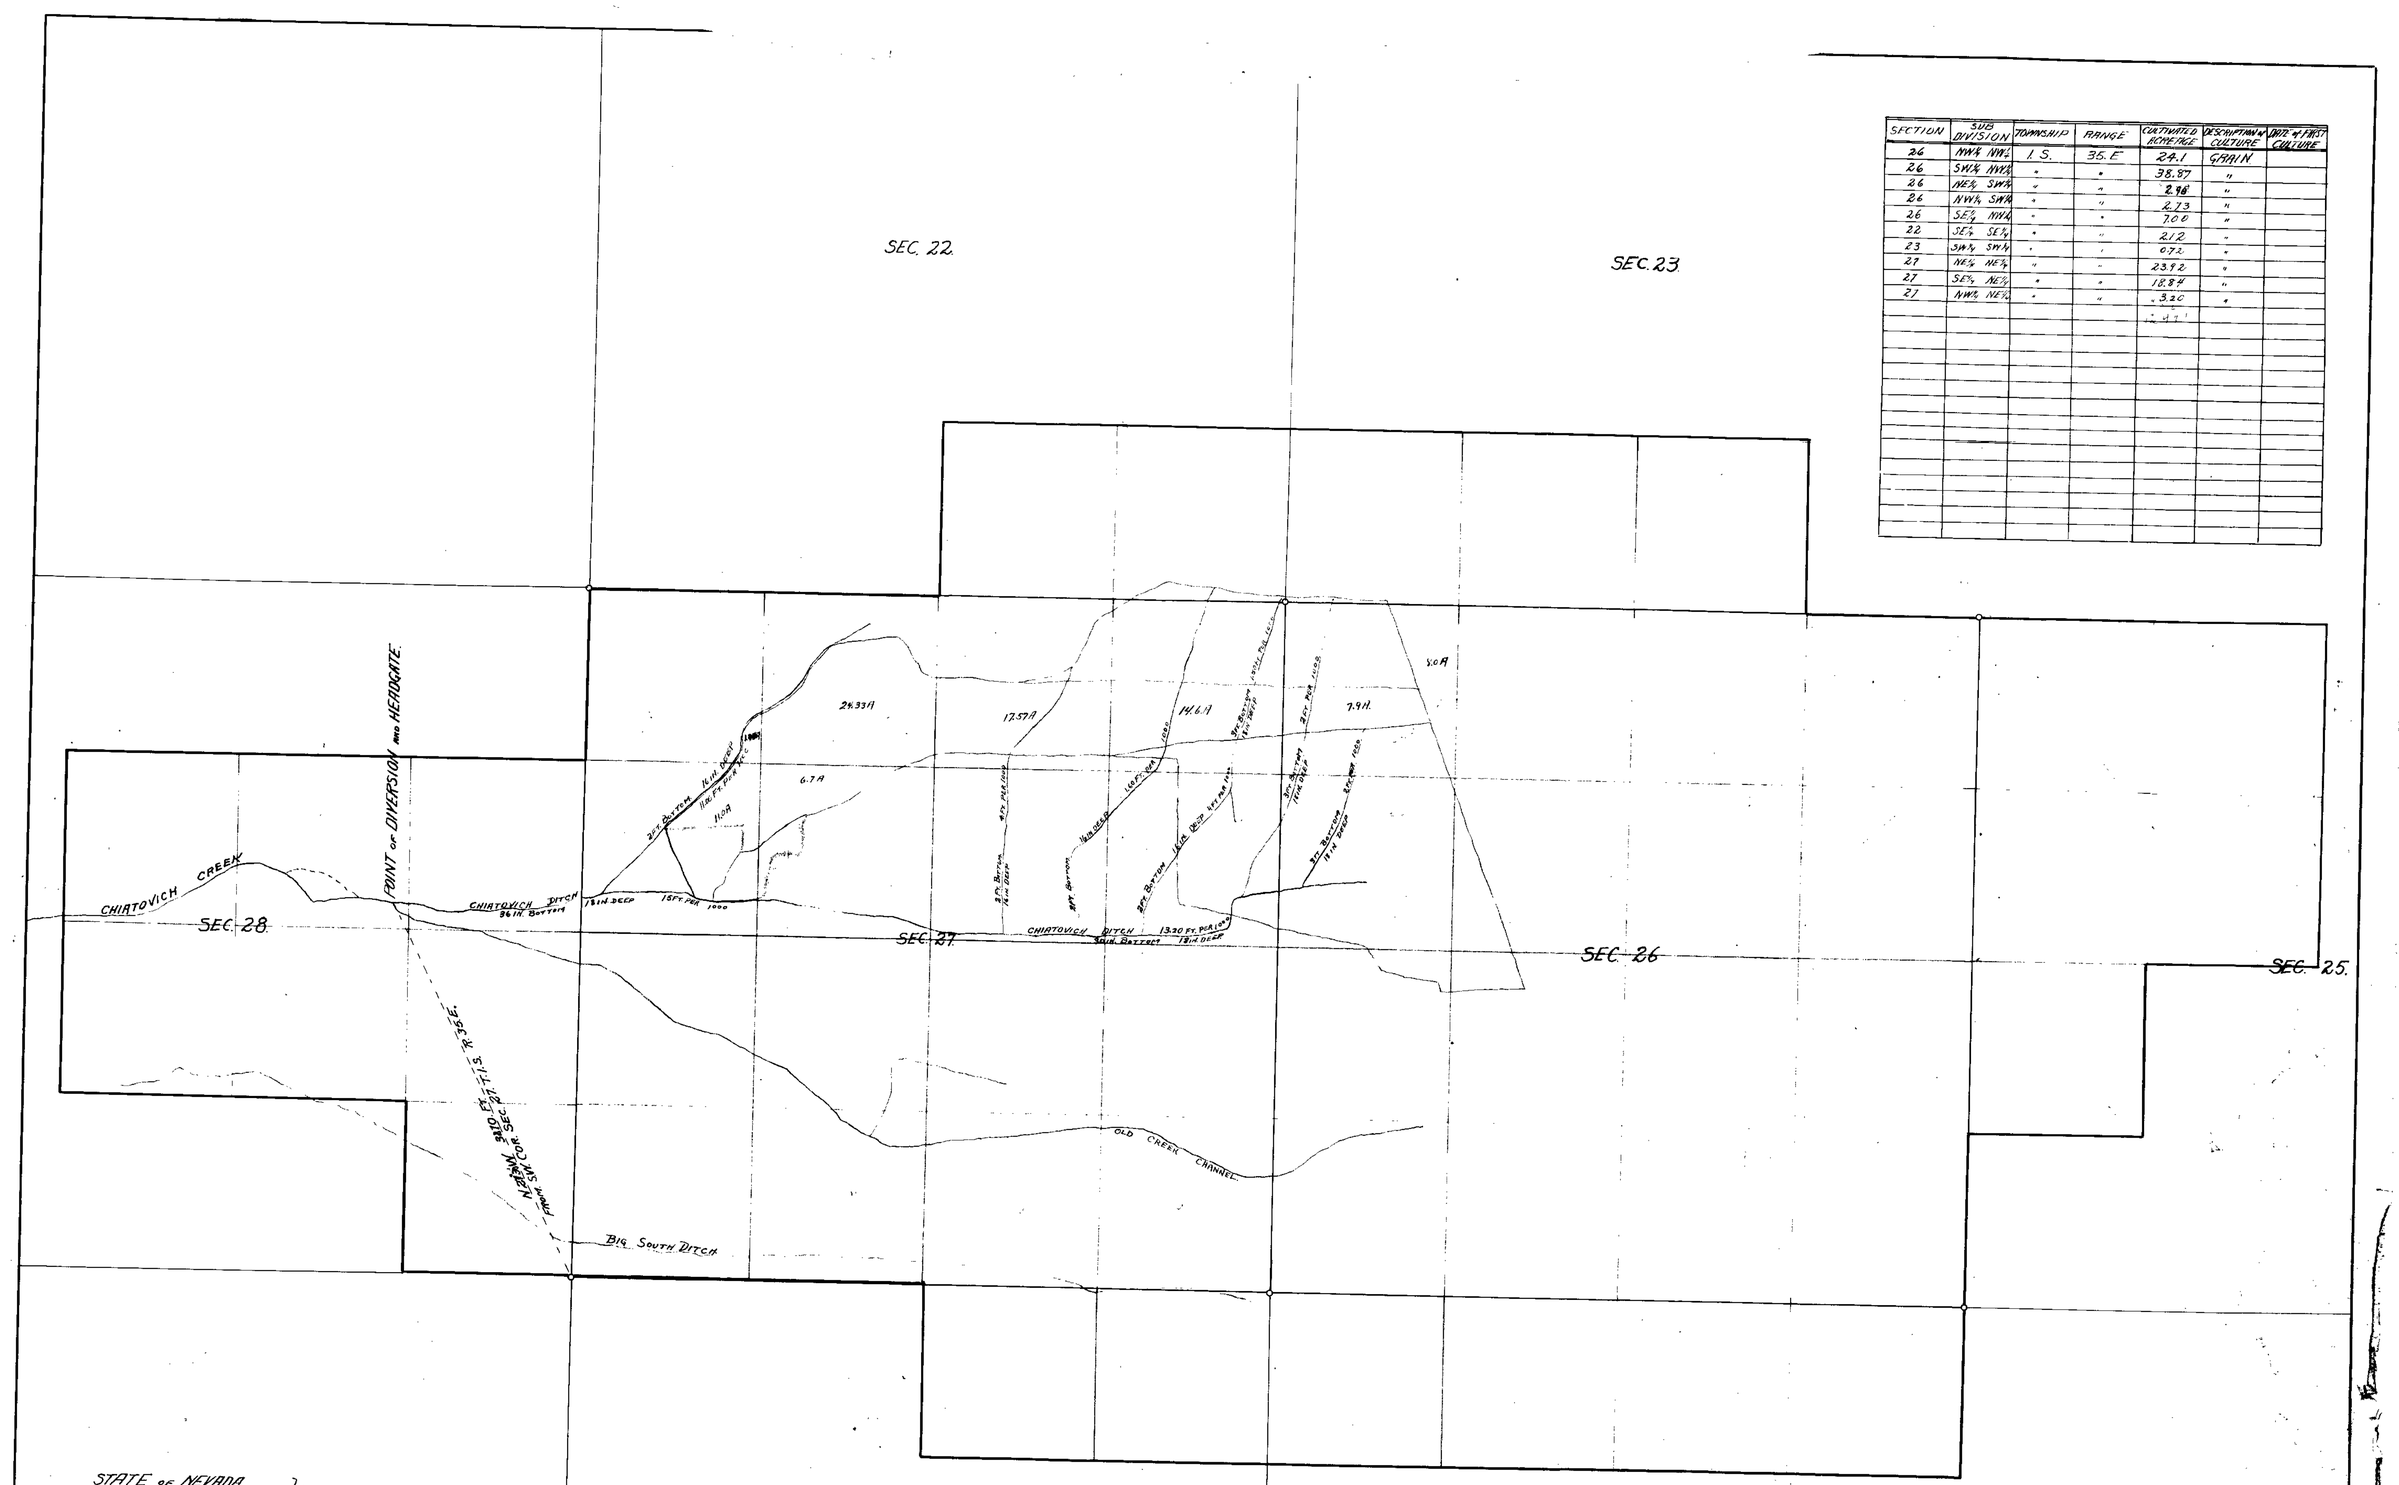

STATE OF NEVADA }
County of Esmeralda } ss.

I, CORRIN BARNES, being first duly sworn, depose and say that the above map is a true and accurate plat of the CHIATOVICH DITCH irrigation works, as taken from the field notes of a survey made by me, completed on the 19th day of November 1915; that such survey was made at the instance of Mrs. Margaret Chiatovich (Adm.); that the map represents the works described in Application No. 3400, together with the location of streams and ditches in the immediate vicinity.

Corrin Barnes
Surveyor.

Subscribed and sworn to before me this 6th day of December 1915

E. Carter Edwards
Notary Public in and for Esmeralda County, Nevada.

My Commission Expires
June 17, 1916.

MAP TO ACCOMPANY APPLICATION No. 3400.
TO APPROPRIATE WATER
FOR
THE CHIATOVICH RANCH DYER, NEVADA.
FROM
CHIATOVICH CREEK
BY MEANS OF
CHIATOVICH DITCH AND LATERALS
OWNED BY
THE CHIATOVICH ESTATE.

Land now under cultivation colored deep chrome.
Land which can be cultivated colored YELLOW

FILED
DEC 8 1915
STATE ENGINEER'S OFFICE