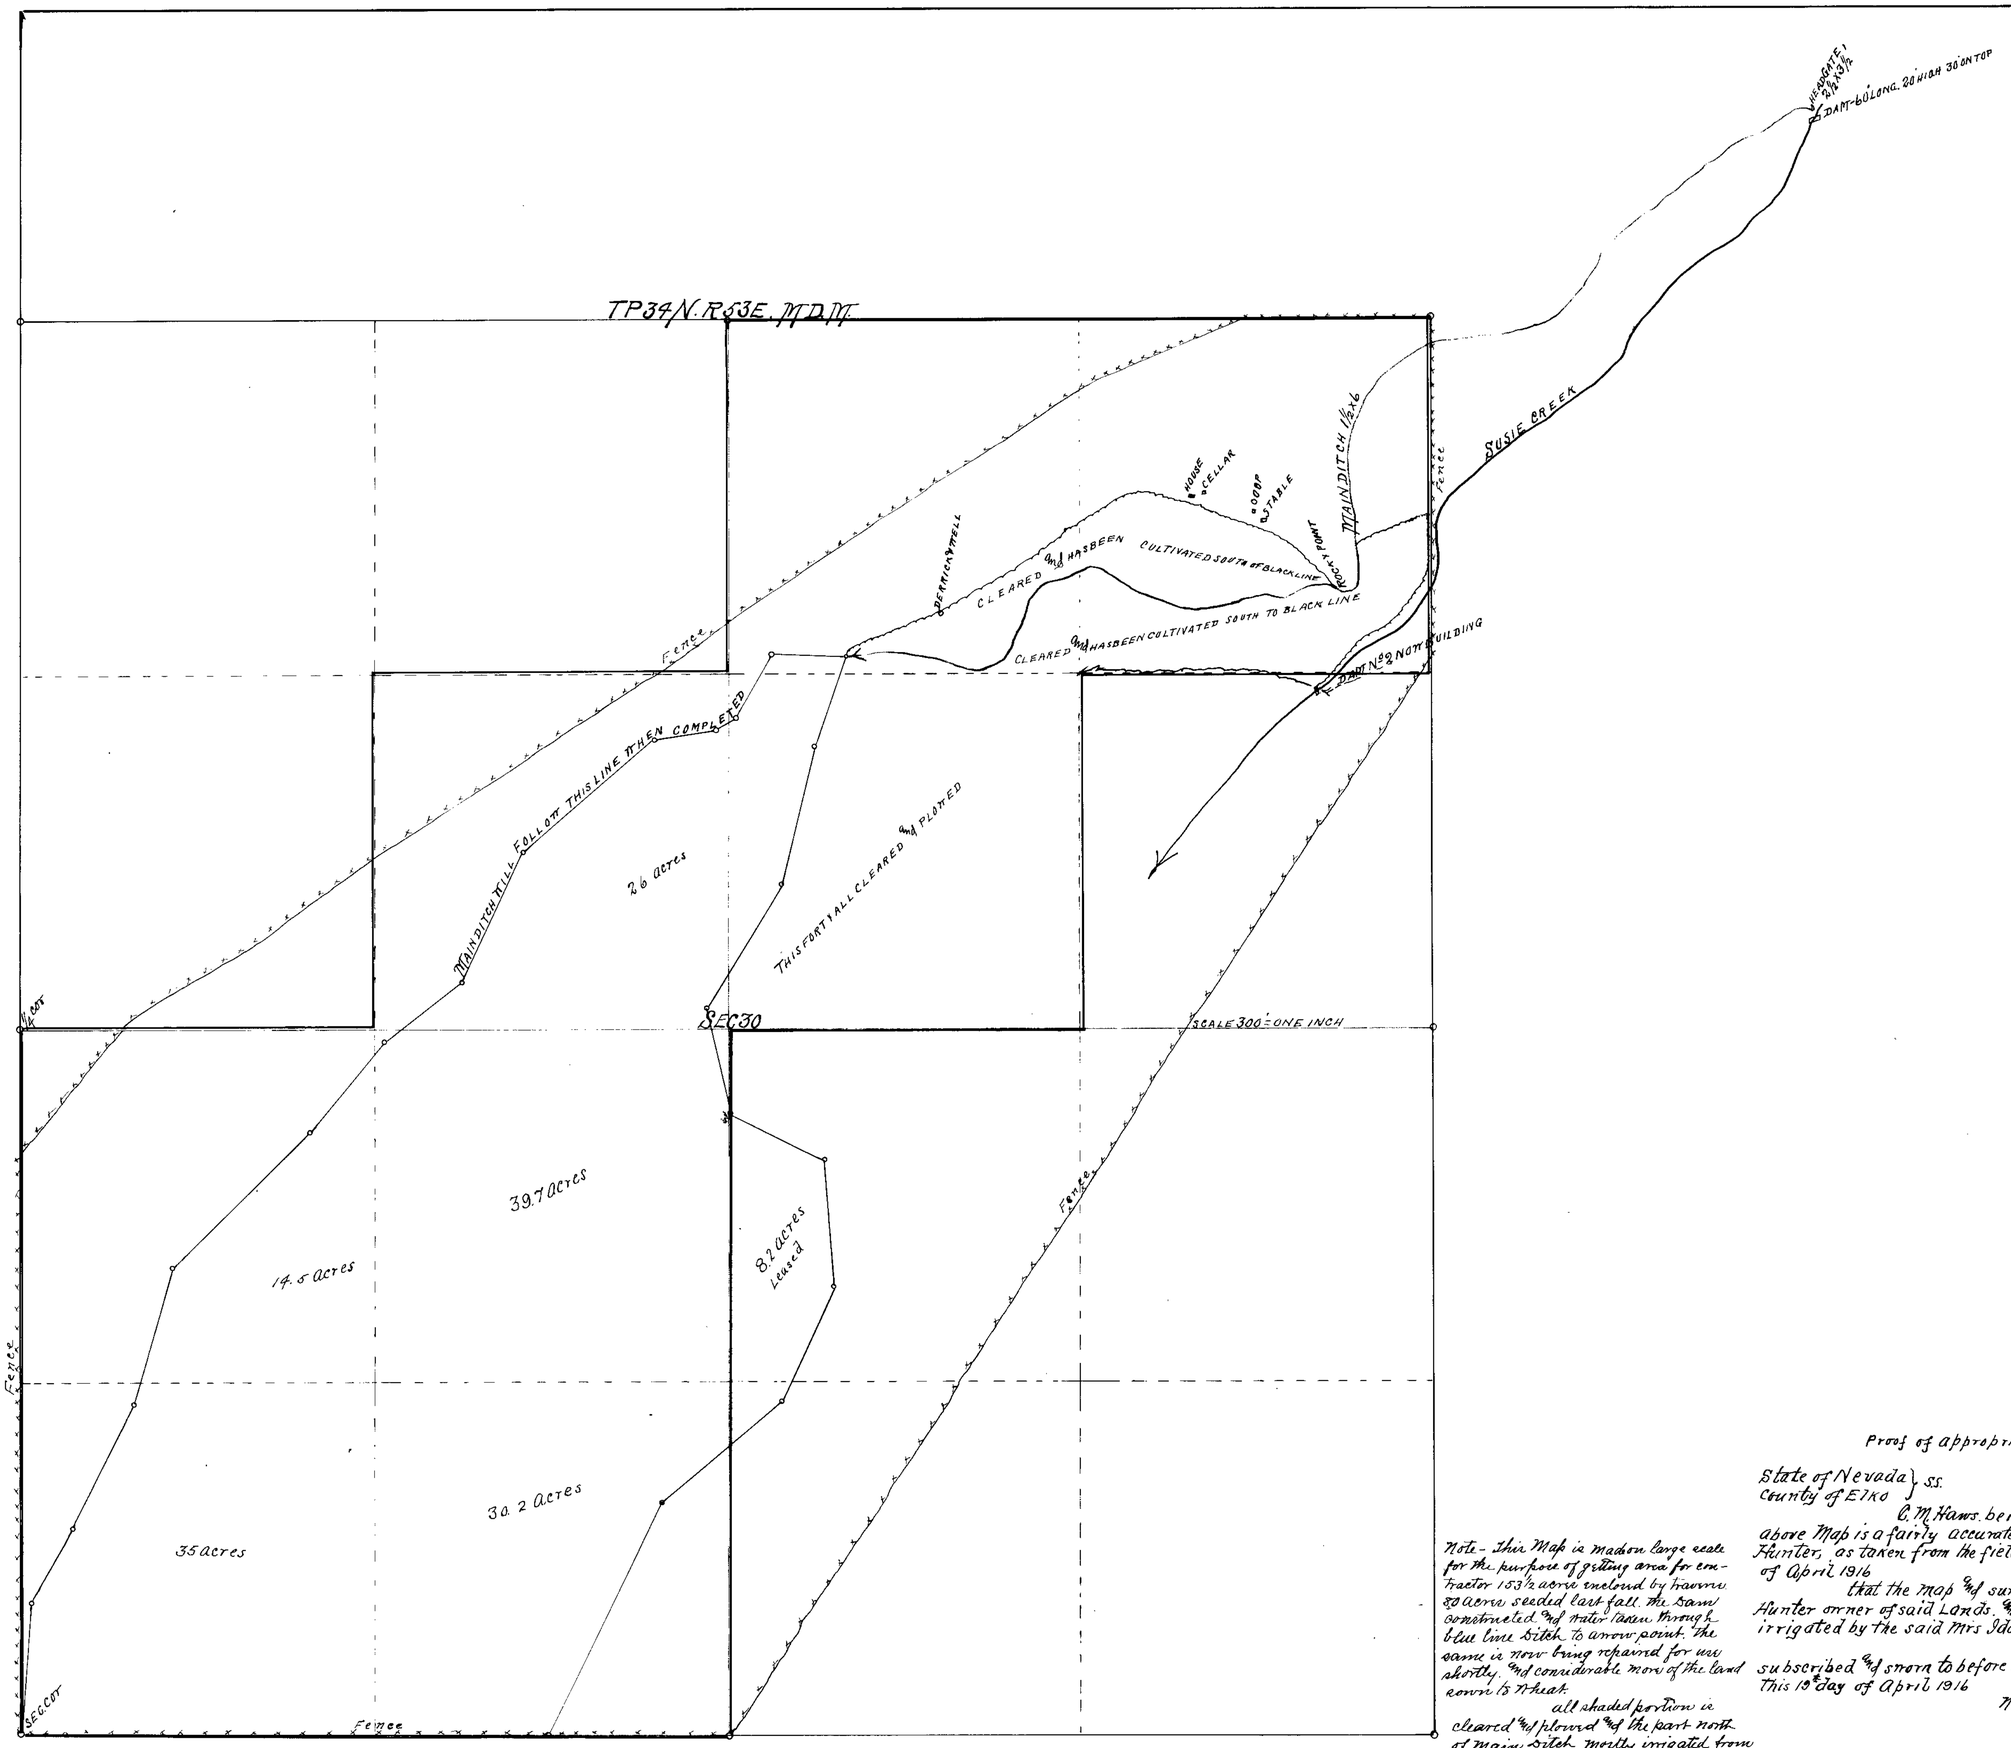

Note - This Map is made on large scale for the purpose of getting area for contractor 153½ acres enclosed by fence 80 acres seeded last fall. The same constructed and water taken through blue line ditch to arrow point. The same is now being repaired for use shortly. And considerable more of the land sown to wheat.

all shaded portion is cleared and plowed and the part north of main ditch mostly irrigated from pumping plant near the House

Proof of appropriation = MAP = For D.L.S. of Mrs Ida Hunter

State of Nevada } ss.
County of Elko

C. M. Haws being first duly sworn, deposes and says that the above Map is a fairly accurate plat of the lands to be irrigated by Mrs Ida Hunter, as taken from the field notes of a survey made by me on the 17th day of April 1916

that the map and survey were made at the instance of Mrs Ida Hunter owner of said Lands. And that it fairly represents the lands to be irrigated by the said Mrs Ida Hunter.

C. M. Haws Surveyor

subscribed and sworn to before me
This 19th day of April 1916

Kaydia Vanderson
Notary Public, in and for Elko County Nevada

FILED
APR 22 1916
STATE ENGINEER'S OFFICE

3404