Section	Subdivision	Tp	Range	Cultivated Acreage	Description of Culture	Date of First Culture
21	S.W.¼ N.E.¼	11 N.	46 E. M.D.B.&M.	12.85 acres		
"	S.E.¼ N.E.¼	"	"	16.25 "		
"	N.E.¼ N.E.¼	"	"	40.00 "		
22	N.W.¼ N.W.¼	"	"	7.40 "		

S.W.¼ of N.E.¼, S.E.¼ of N.E.¼ and N.E.¼ of N.E.¼ of Sec. 21 and N.W.¼ of N.W.¼ of Sec. 22., T. 11 N., R. 46 E., M.D.B.&M.

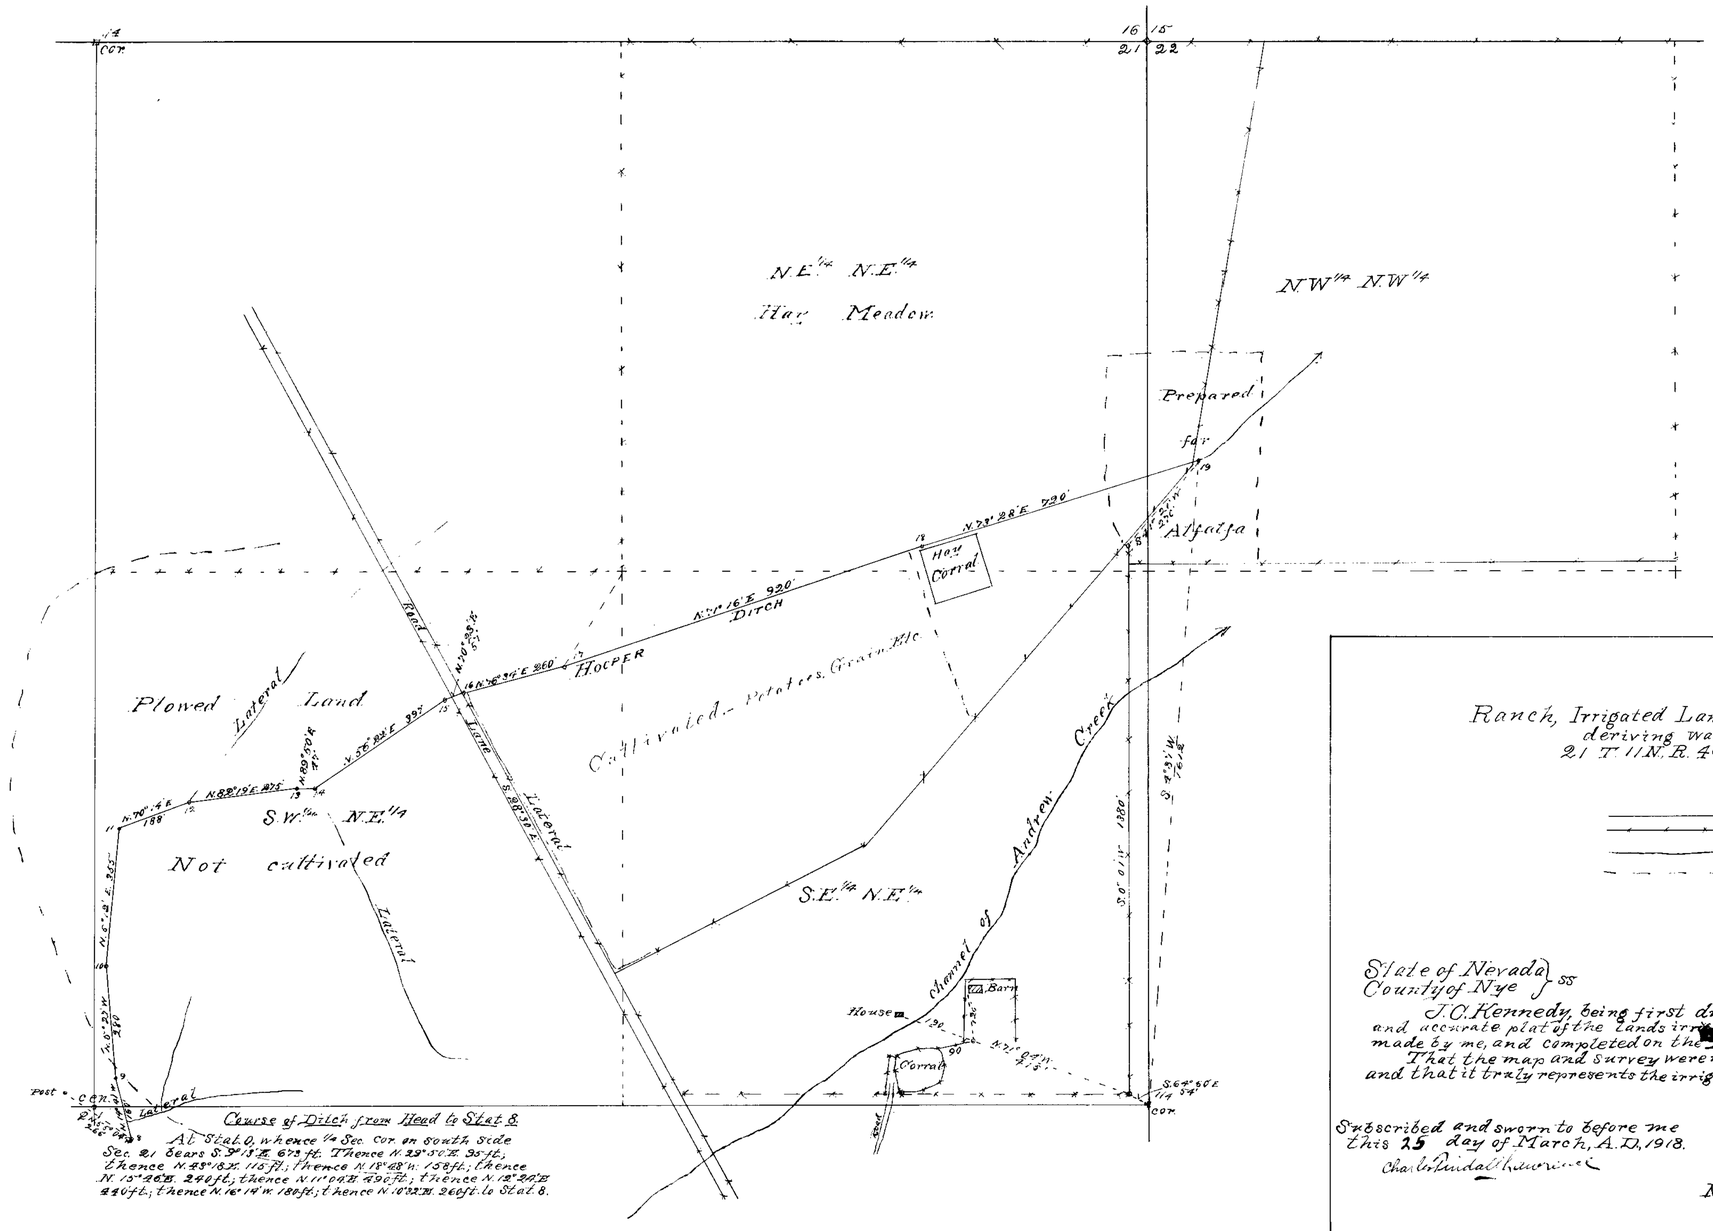

Course of Ditch from Head to Stat. 8.

At Stat. 0, whence ¼ Sec. Cor. on South Side Sec. 21 bears S.9°15'E. 673 ft. Thence N.29°50'E. 95 ft.; thence N.43°15'E. 115 ft.; thence N.18°23'W. 158 ft.; thence N.15°46'E. 240 ft.; thence N.11°04'E. 490 ft.; thence N.12°24'E. 440 ft.; thence N.16°14'W. 180 ft.; thence N.10°22'W. 260 ft. to Stat. 8.

MAP

of

Ranch, Irrigated Lands and Ditches of Tim Hooper (Indian), deriving water from Andrew Creek in Sec. 21 T. 11 N. R. 46 E., M.D.B.&M., Nye Co., Nev.

Scale:- 200 ft = 1"

Legend:-

Ditches
Fences
Laterals
Boundary of Culture

State of Nevada } ss
County of Nye }

J. C. Kennedy, being first duly sworn, deposes and says that the above map is a true and accurate plat of the lands irrigated by Tim. Hooper, as taken from field notes of a survey made by me, and completed on the 4th day of March, A.D. 1918.

That the map and survey were made at the instance of Tim. Hooper, owner of said lands and that it truly represents the irrigated lands of said Tim. Hooper.

J. C. Kennedy, C.E.
Surveyor.

Subscribed and sworn to before me this 25 day of March, A.D. 1918.

Charles Linda Lawrence

Notary Public in and for Nye County, Nevada.

My Com. expires March 7. 1919.

742 4-19-23.

3406