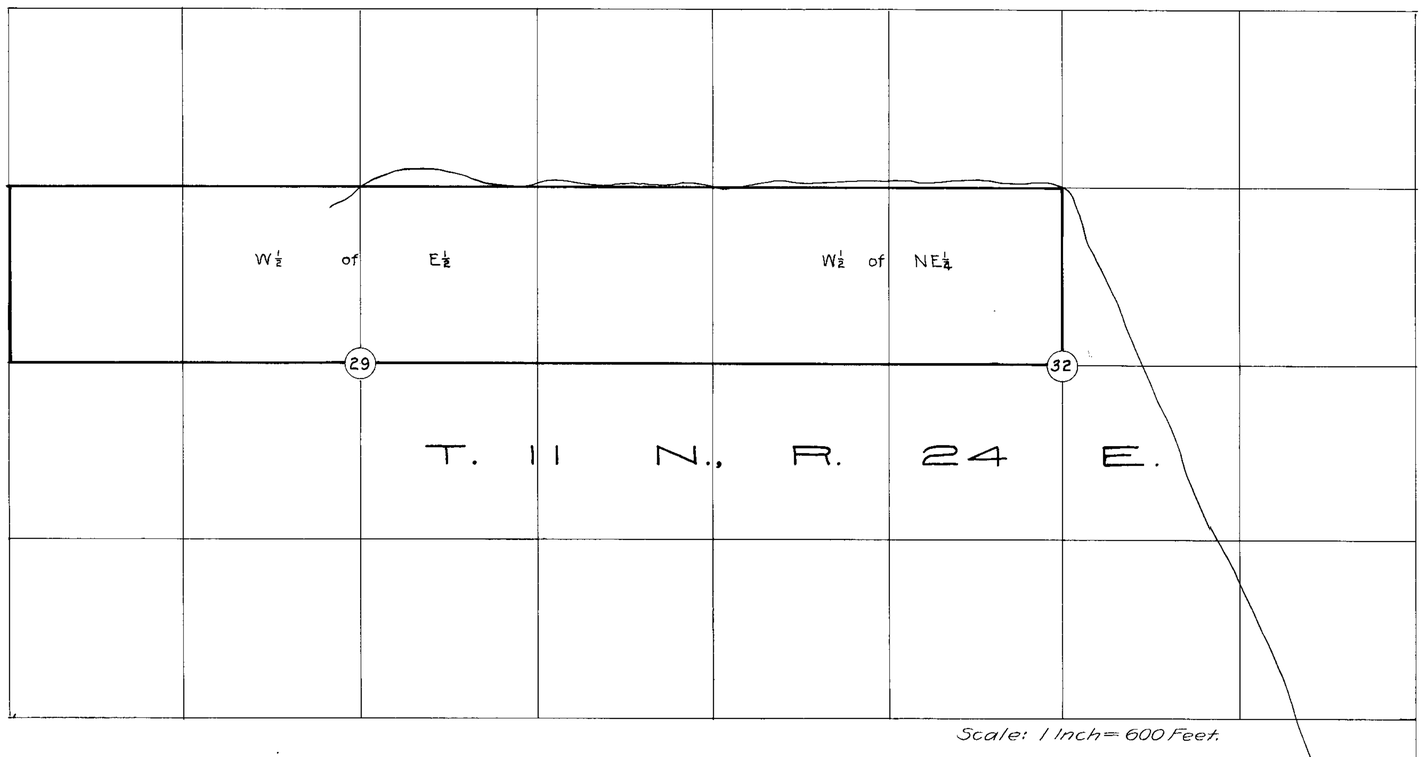

Scale: 1 Inch = 600 Feet.

State of Nevada, }
County of Ormsby } ss

I, Wm. W. Coleman, being first duly sworn, depose and say that the above map is a true and accurate plat of the irrigation works, as taken from the field notes of a survey made by me, completed on the 20th, day of July, 1913; that such survey was made at the instance of James W. Carter: that the map represents the works described in Application No. 3415, together with streams and ditches in the immediate vicinity.

Subscribed and sworn to before me this 1st day of February 1919

Wm. W. Coleman

Notary Public in and for Ormsby County, Nevada.

NOTE: Grade of ditch .10 foot per 100 feet. Top 3 feet Wide, bottom 1.5 foot Wide, 1 foot deep.

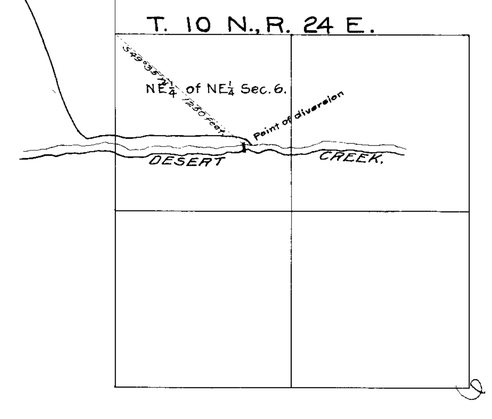

PRELIMINARY MAP
under
APPLICATION NO. 3413
Applicant;
JAMES W. CARTER,
SMITH,
LYON COUNTY, NEVADA.

3413