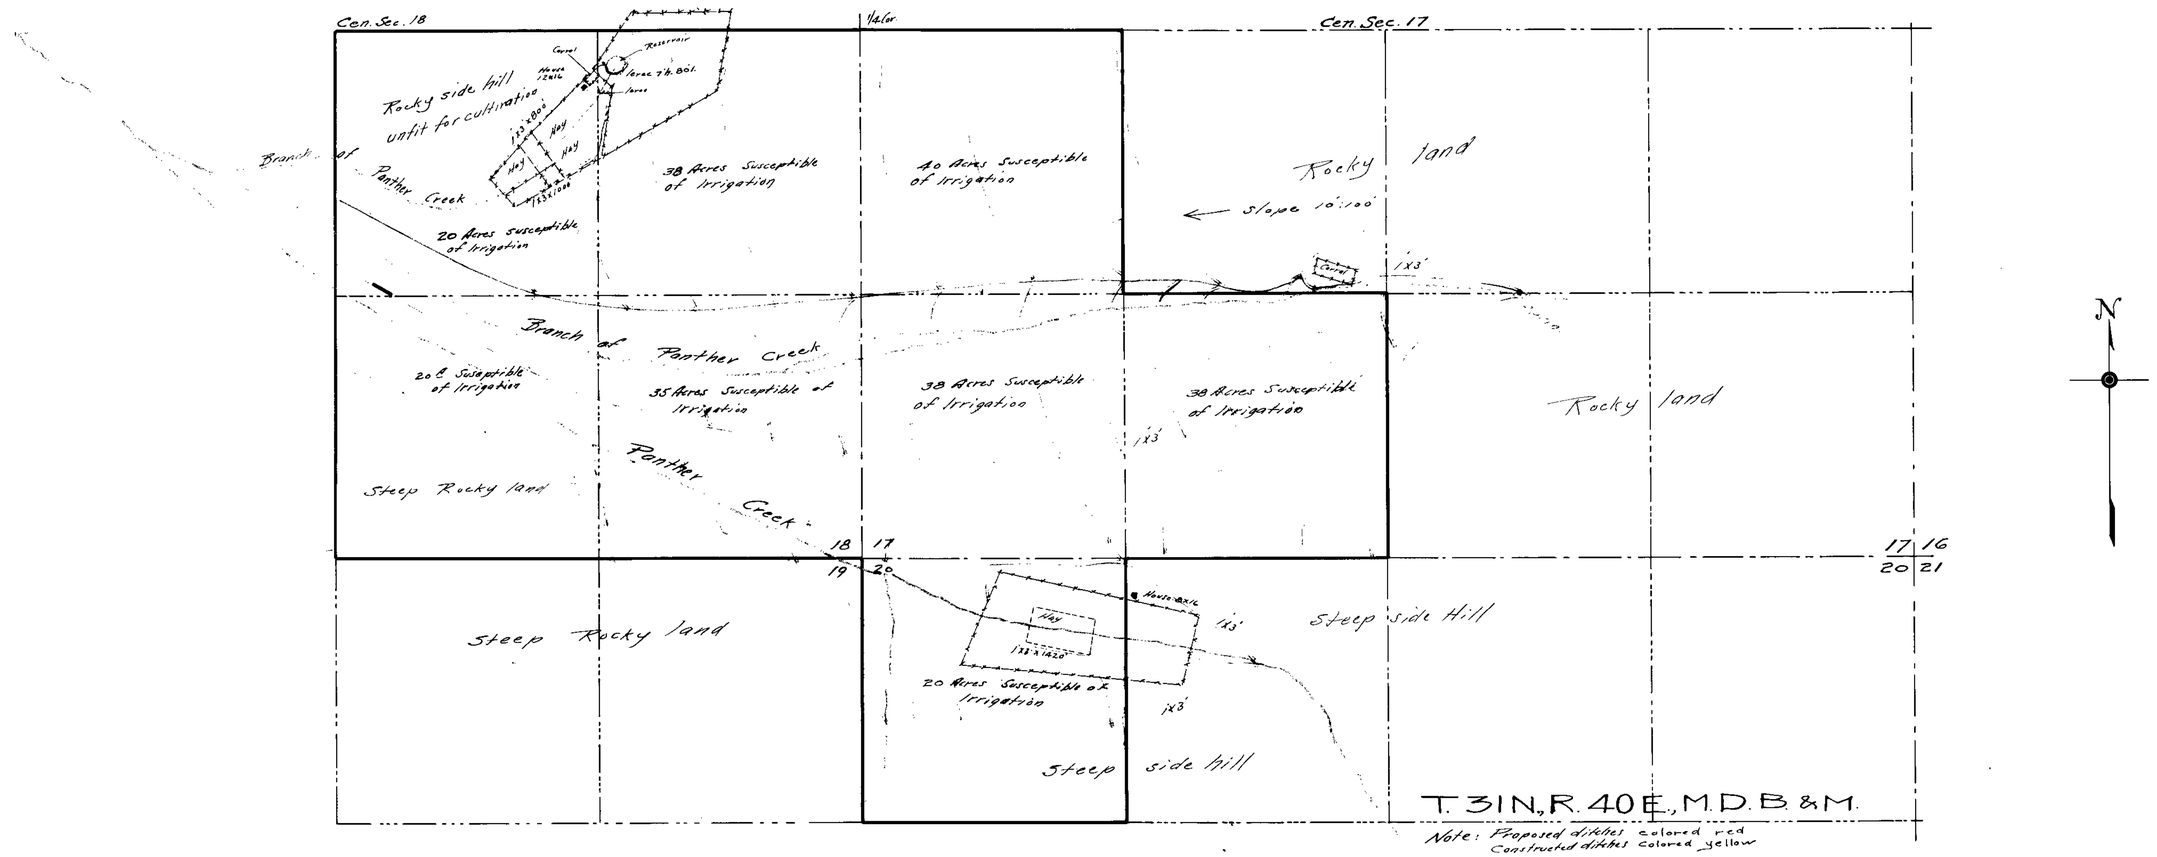

Note: Proposed ditches colored red
Constructed ditches colored yellow

State of Nevada }
County of Humboldt } ss

Horace H. Sheldon, being first duly sworn deposes and says that the above map is a true and accurate plat of Paul Etcheberry's proposed irrigation works as taken from the field notes of a survey made by me completed on the 3rd day of March 1915; that such survey was made at the instance of Paul Etcheberry; that the map represents the works described in application No. , together with the location of streams and ditches in the immediate vicinity.

Horace H. Sheldon C.E.
Surveyor.

Subscribed and sworn to before me this 26th day of May, 1915.

L. G. Wilson
Notary Public in and for Humboldt County, Nevada

PLAT
OF
PAUL ETCHEBERRY'S
PROPOSED SYSTEM OF IRRIGATION
ON
PANTHER CREEK
HUMBOLDT COUNTY NEVADA
APRIL 1915 SCALE 1 IN. = 400 FT.

3415