State of Utah
County of Weber

I, Herman B Way, being first duly sworn, depose and say that the above map is a true and accurate plat of the works for irrigation and stock watering purposes, as taken from the field notes of a survey made by me, completed on the 15th day of August 1916; that such survey was made at the instance of the Vineyard Land & Stock Co; that the map represents the works decribed in Application No. 3429 together with the springs and ditches in the immediate vicinity.

Herman B. Way
Surveyer.

Subscribed and sworn to before me this 16 day of Nov 1916.

Fred F. Bond
Notary Public in and for Weber County, Utah

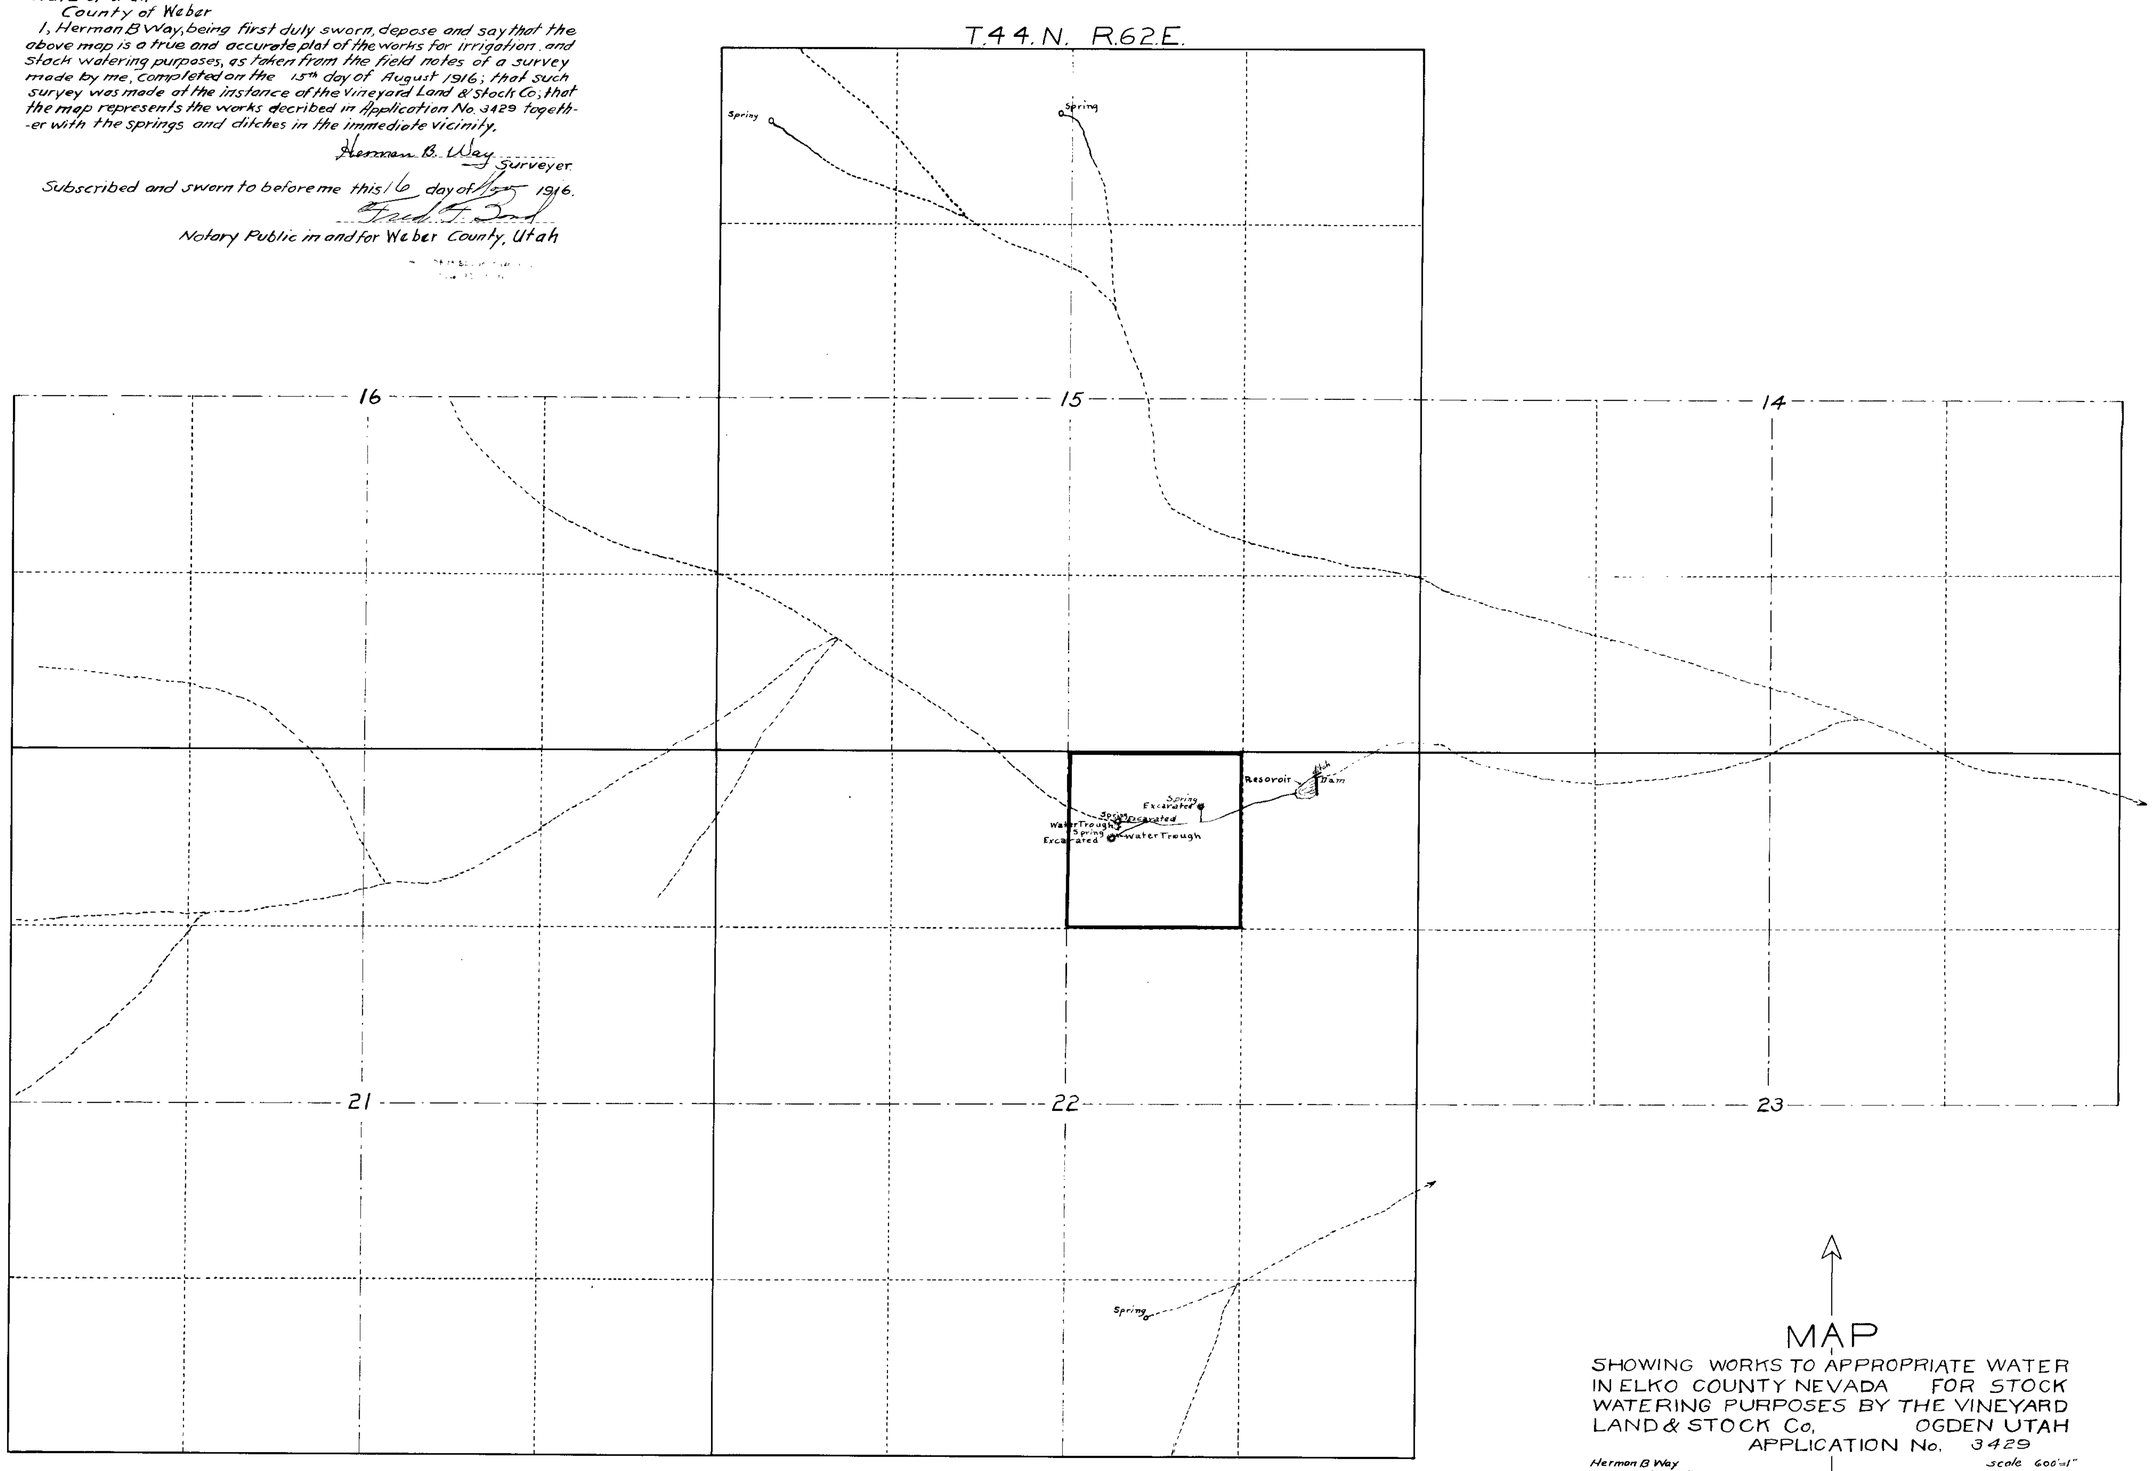

MAP
SHOWING WORKS TO APPROPRIATE WATER IN ELKO COUNTY NEVADA FOR STOCK WATERING PURPOSES BY THE VINEYARD LAND & STOCK Co, OGDEN UTAH
APPLICATION No. 3429

Herman B Way
Surveyor.

scale 600'=1"

FILED
NOV 20 1916

Sig. BK 4 Dec. 5, 1923 for c. 027 c.p.s.

11/20/16
3429