Section	Sub-Division	Township	Range	Cultivated acerage	Description of culture	Culture
29	W½NE¼	47N	59 E			
	SE¼NW¼					
	NW¼SE¼					

3432

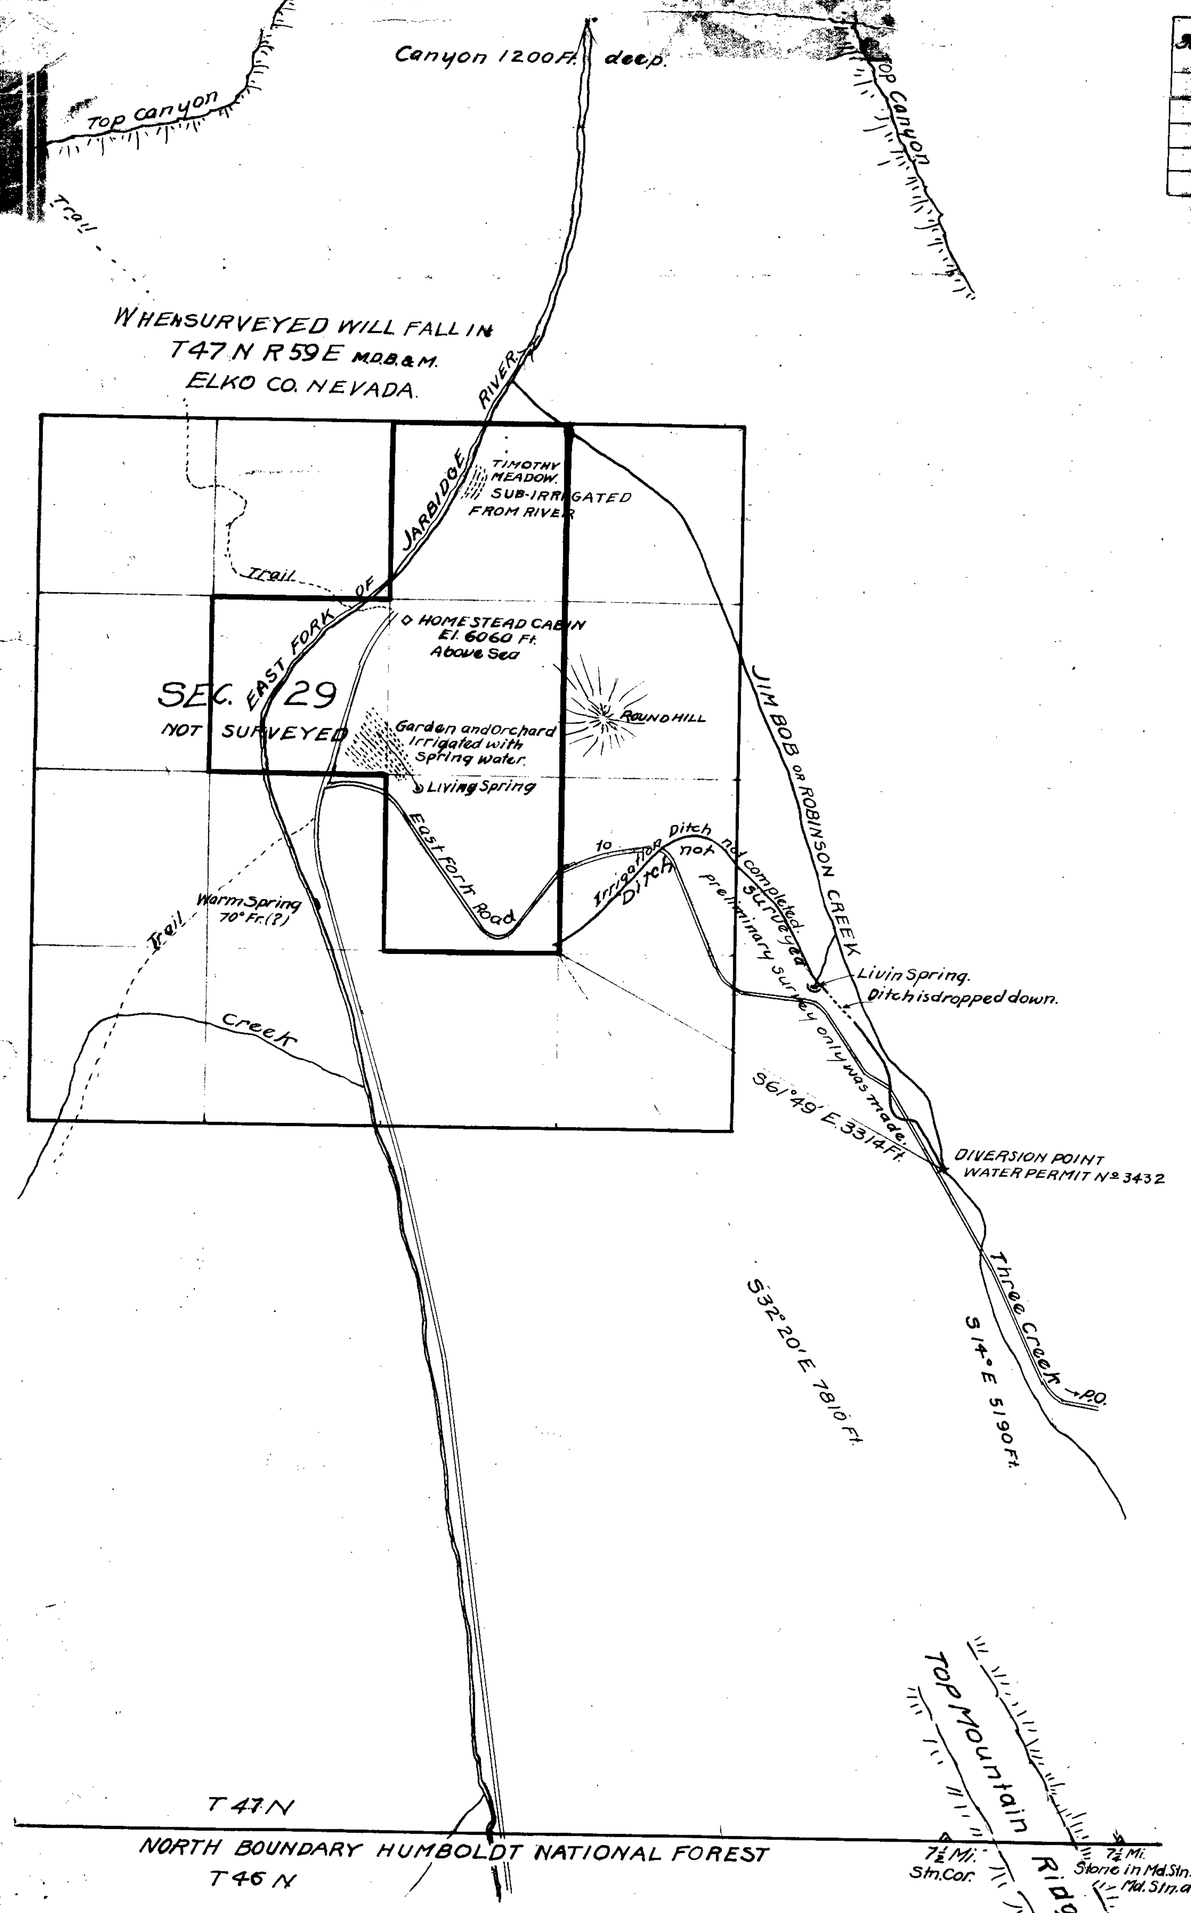

CULTURAL MAP
(UNSURVEYED LAND)

Water user, BENJAMAN F. HILL
Jarbidge, ELKO County, Nevada.
Source of water JIM BOB Creek.

State of Nevada }
County of ELKO } ss

A.L. Rinearson, being first duly sworn deposes and says that the above map is a true and accurate plat of the proposed irrigating works, as taken from the field notes of a survey made by me and completed on the 7th day of August 1915; that such survey was made at the instance of Benjaman F. Hill; that the map represents the proposed works described in application No 3432, together with the location of streams and ditches in the immediate vicinity.

A.L. Rinearson

Subscribed and sworn to before me this the 24th day of June 1916.

Ralph S. Silver
Notary Public in and for
Elko County, Nevada.

3432

FILED
JUN 29 1916
STATE ENGINEER'S OFFICE

Scale: 1" = 600'

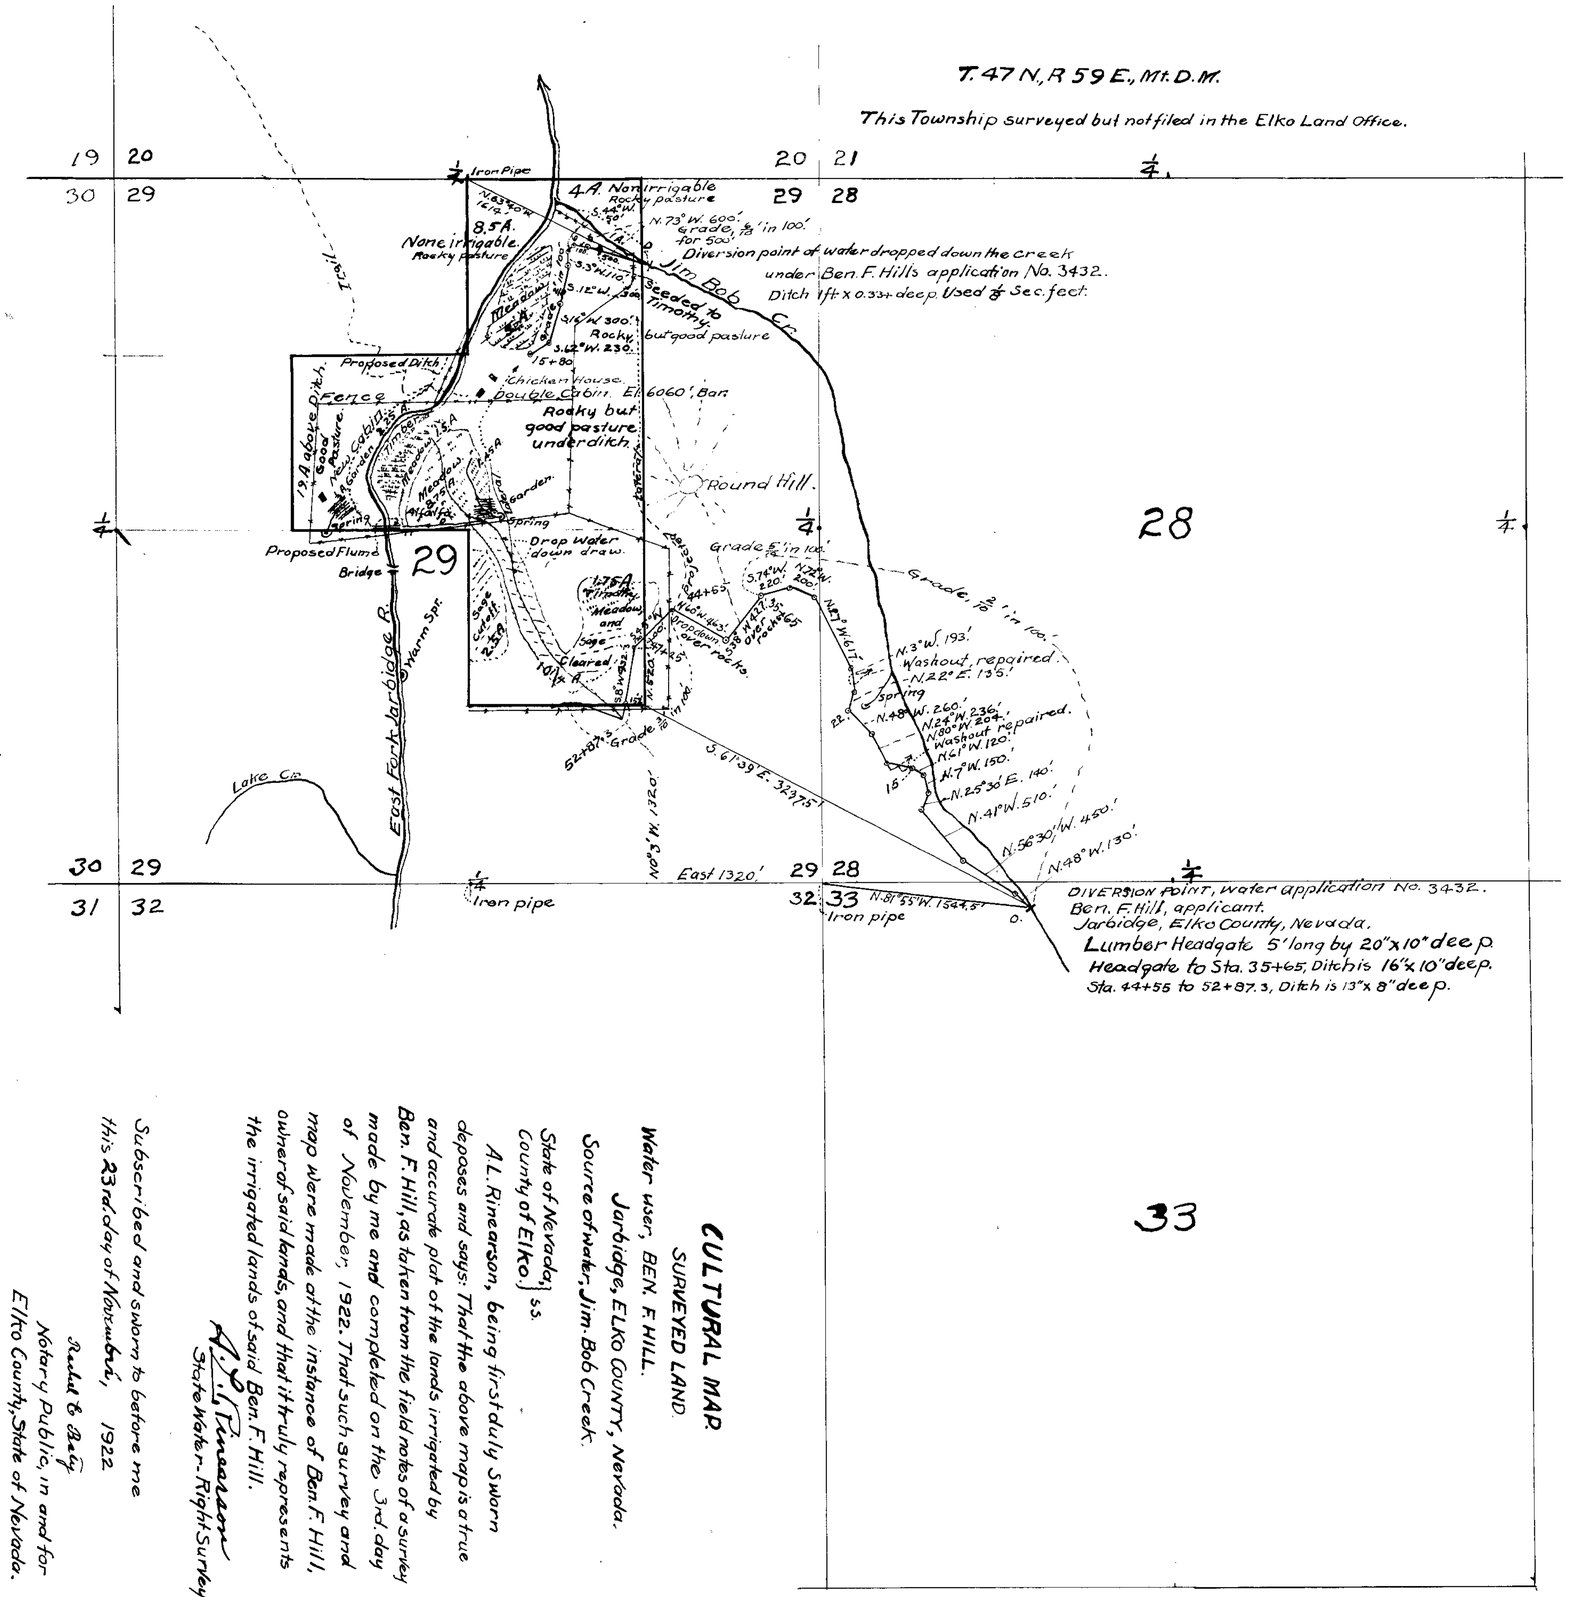

Section	Subdivision	Township	Range	Cultivated Acreage.	Description of Culture	Date of First Culture
29	NW¼SE¼	47 N	59 E.	1.75A	Meadow	
29	W½NE¼	47 N.	59 E	6.25A.	Meadow-Garden	
"	S.E¼NW¼	"	"	10.25A	Meadow	
				18.45A		

600' = 1"

CULTURAL MAP.

SURVEYED LAND.

Water user, BEN. F. HILL.

Jarbidge, ELKO COUNTY, Nevada.

Source of water, Jim-Bob Creek.

State of Nevada, County of Elko. } ss.

A. L. Rinearson, being first duly sworn deposes and says: That the above map is a true and accurate plat of the lands irrigated by Ben. F. Hill, as taken from the field notes of a survey made by me and completed on the 3rd day of November, 1922. That such survey and map were made at the instance of Ben. F. Hill, owner of said lands, and that it truly represents the irrigated lands of said Ben. F. Hill.

A. L. Rinearson
State Water-Right Surveyor.

Subscribed and sworn to before me this 23rd day of November, 1922

Rachel E. Baty
Notary Public, in and for Elko County, State of Nevada.

Jan. 5, 1923.

917 12/11/23 for .1875 cfs

3432