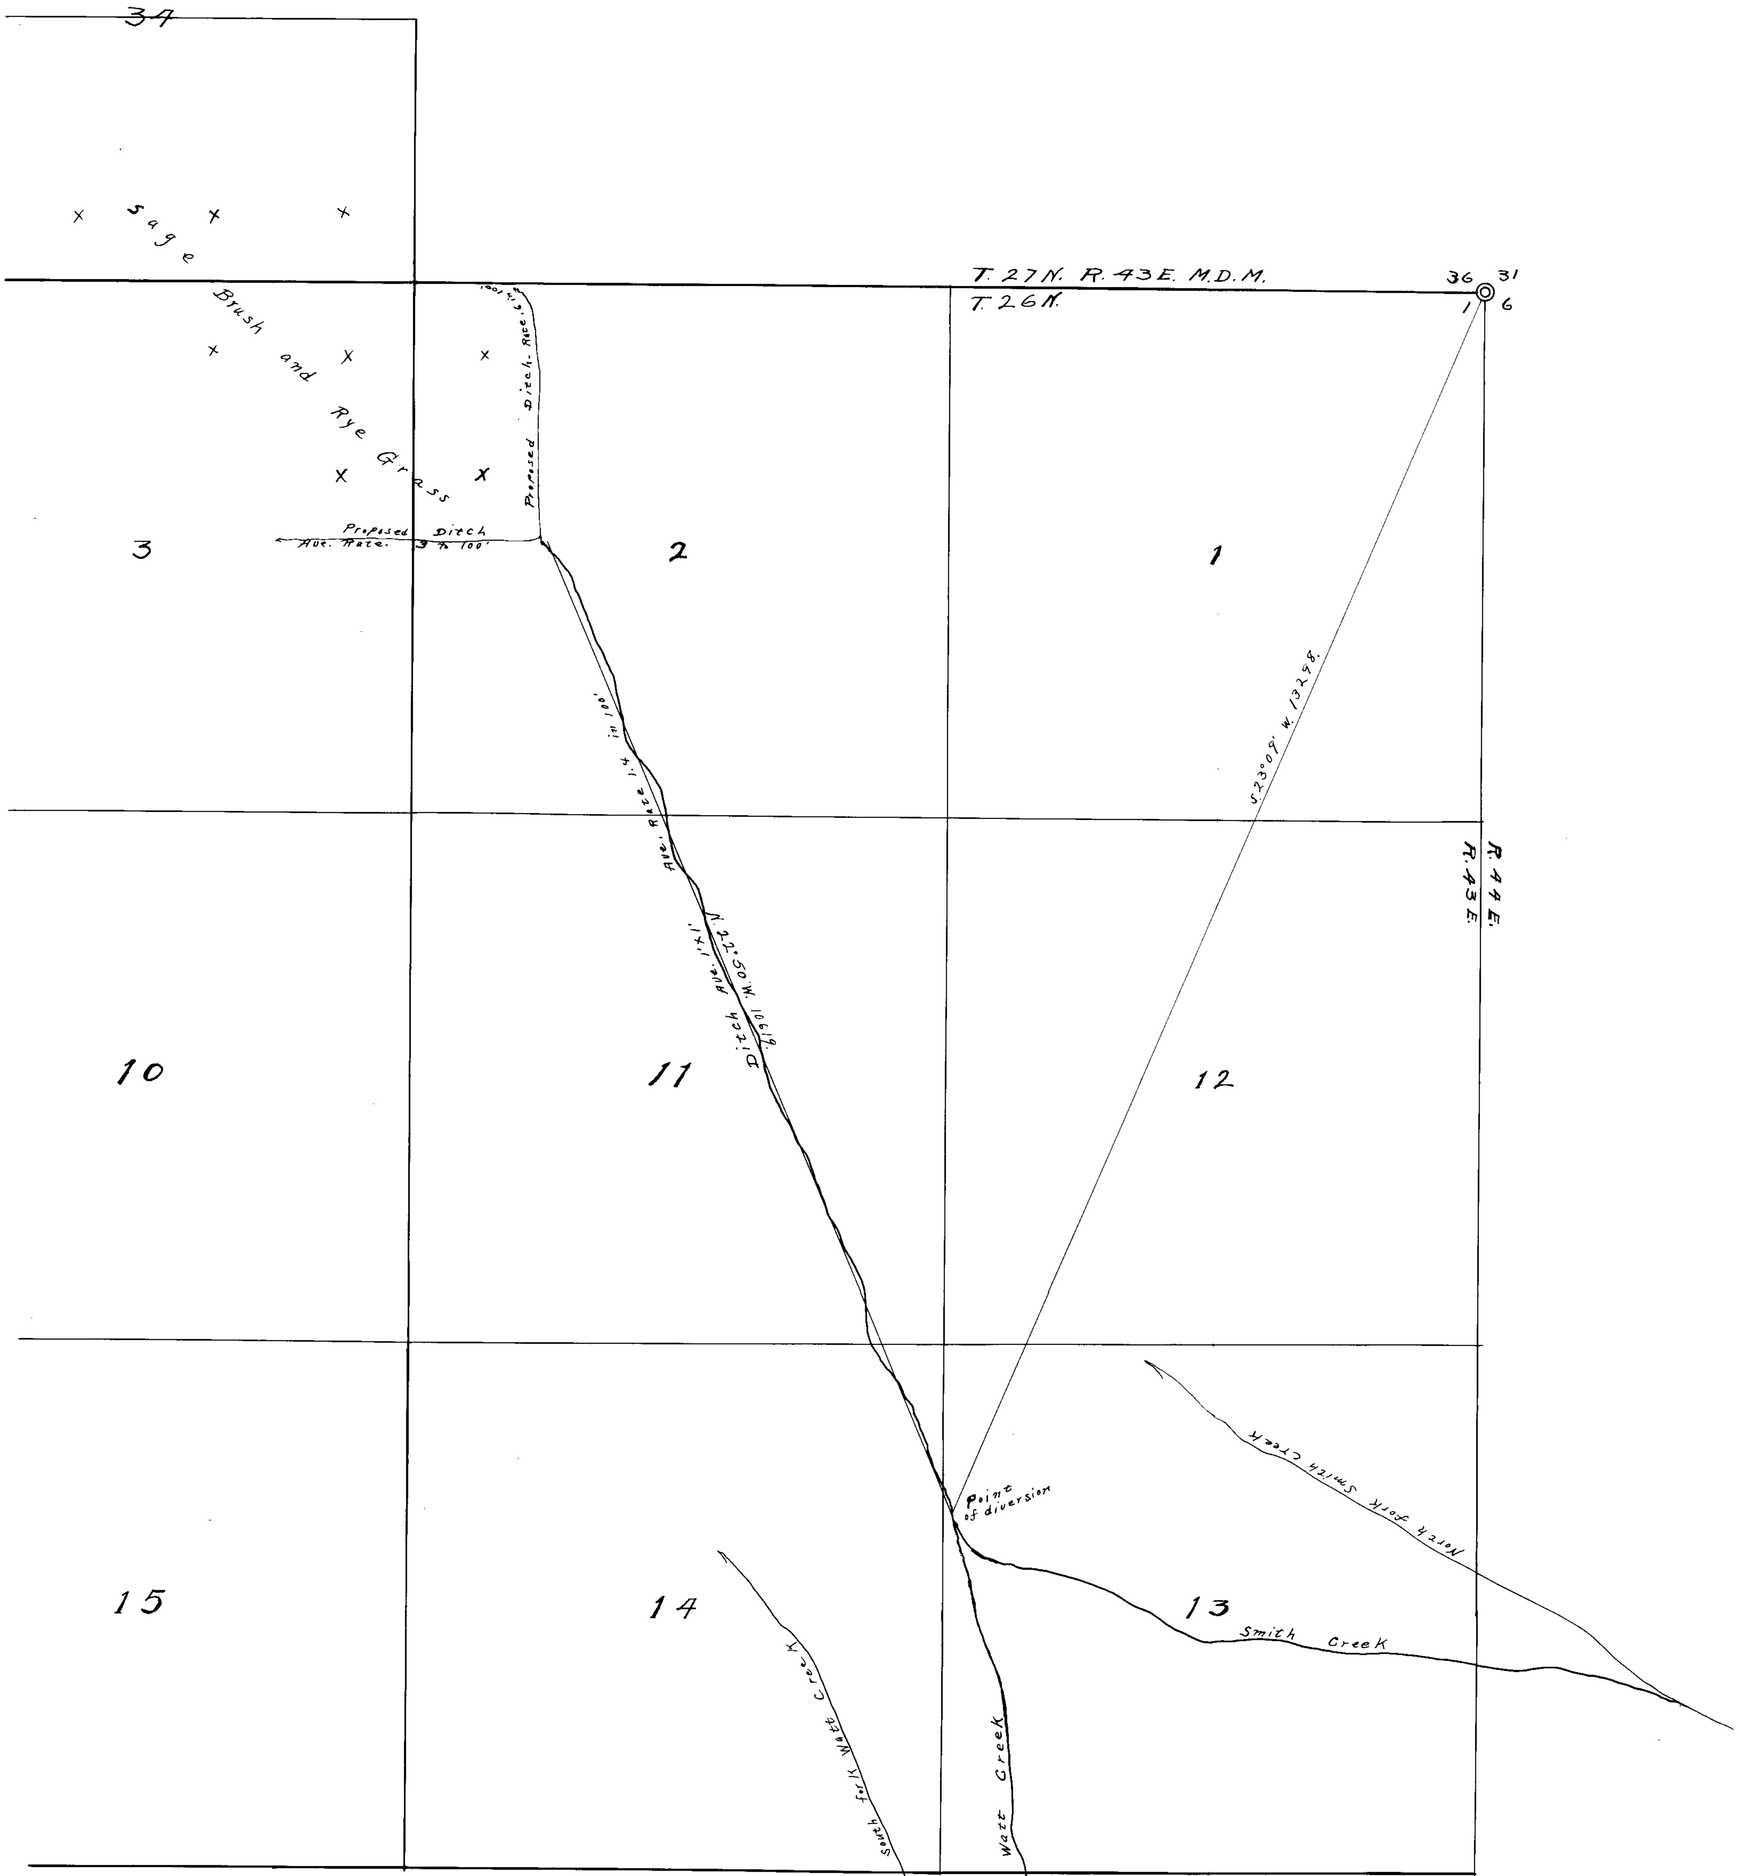

STATE OF NEVADA }
COUNTY OF LANDER } S.S.

I, O.P. Adams, being first duly sworn, deposes and says that the above map is a true and accurate plat of the lands to be irrigated by James L. Watt as taken from the field notes of a survey made by me, completed on the 28th day of June, 1915.

That the map and survey were made at the instance of James L. Watt, owner of said lands, and that it truly represents the lands to be irrigated by said James L. Watt.

O.P. Adams
Surveyor.

Subscribed and sworn to before me,
this 7th day of July 1915.

W. C. Hancock
Notary Public in, and for Lander County Nevada.

PLAT
OF
LANDS TO BE IRRIGATED
FROM WATT CREEK
BY JAMES L. WATT.

SCALE
800 ft. to one inch.

748

4-20-23

3437