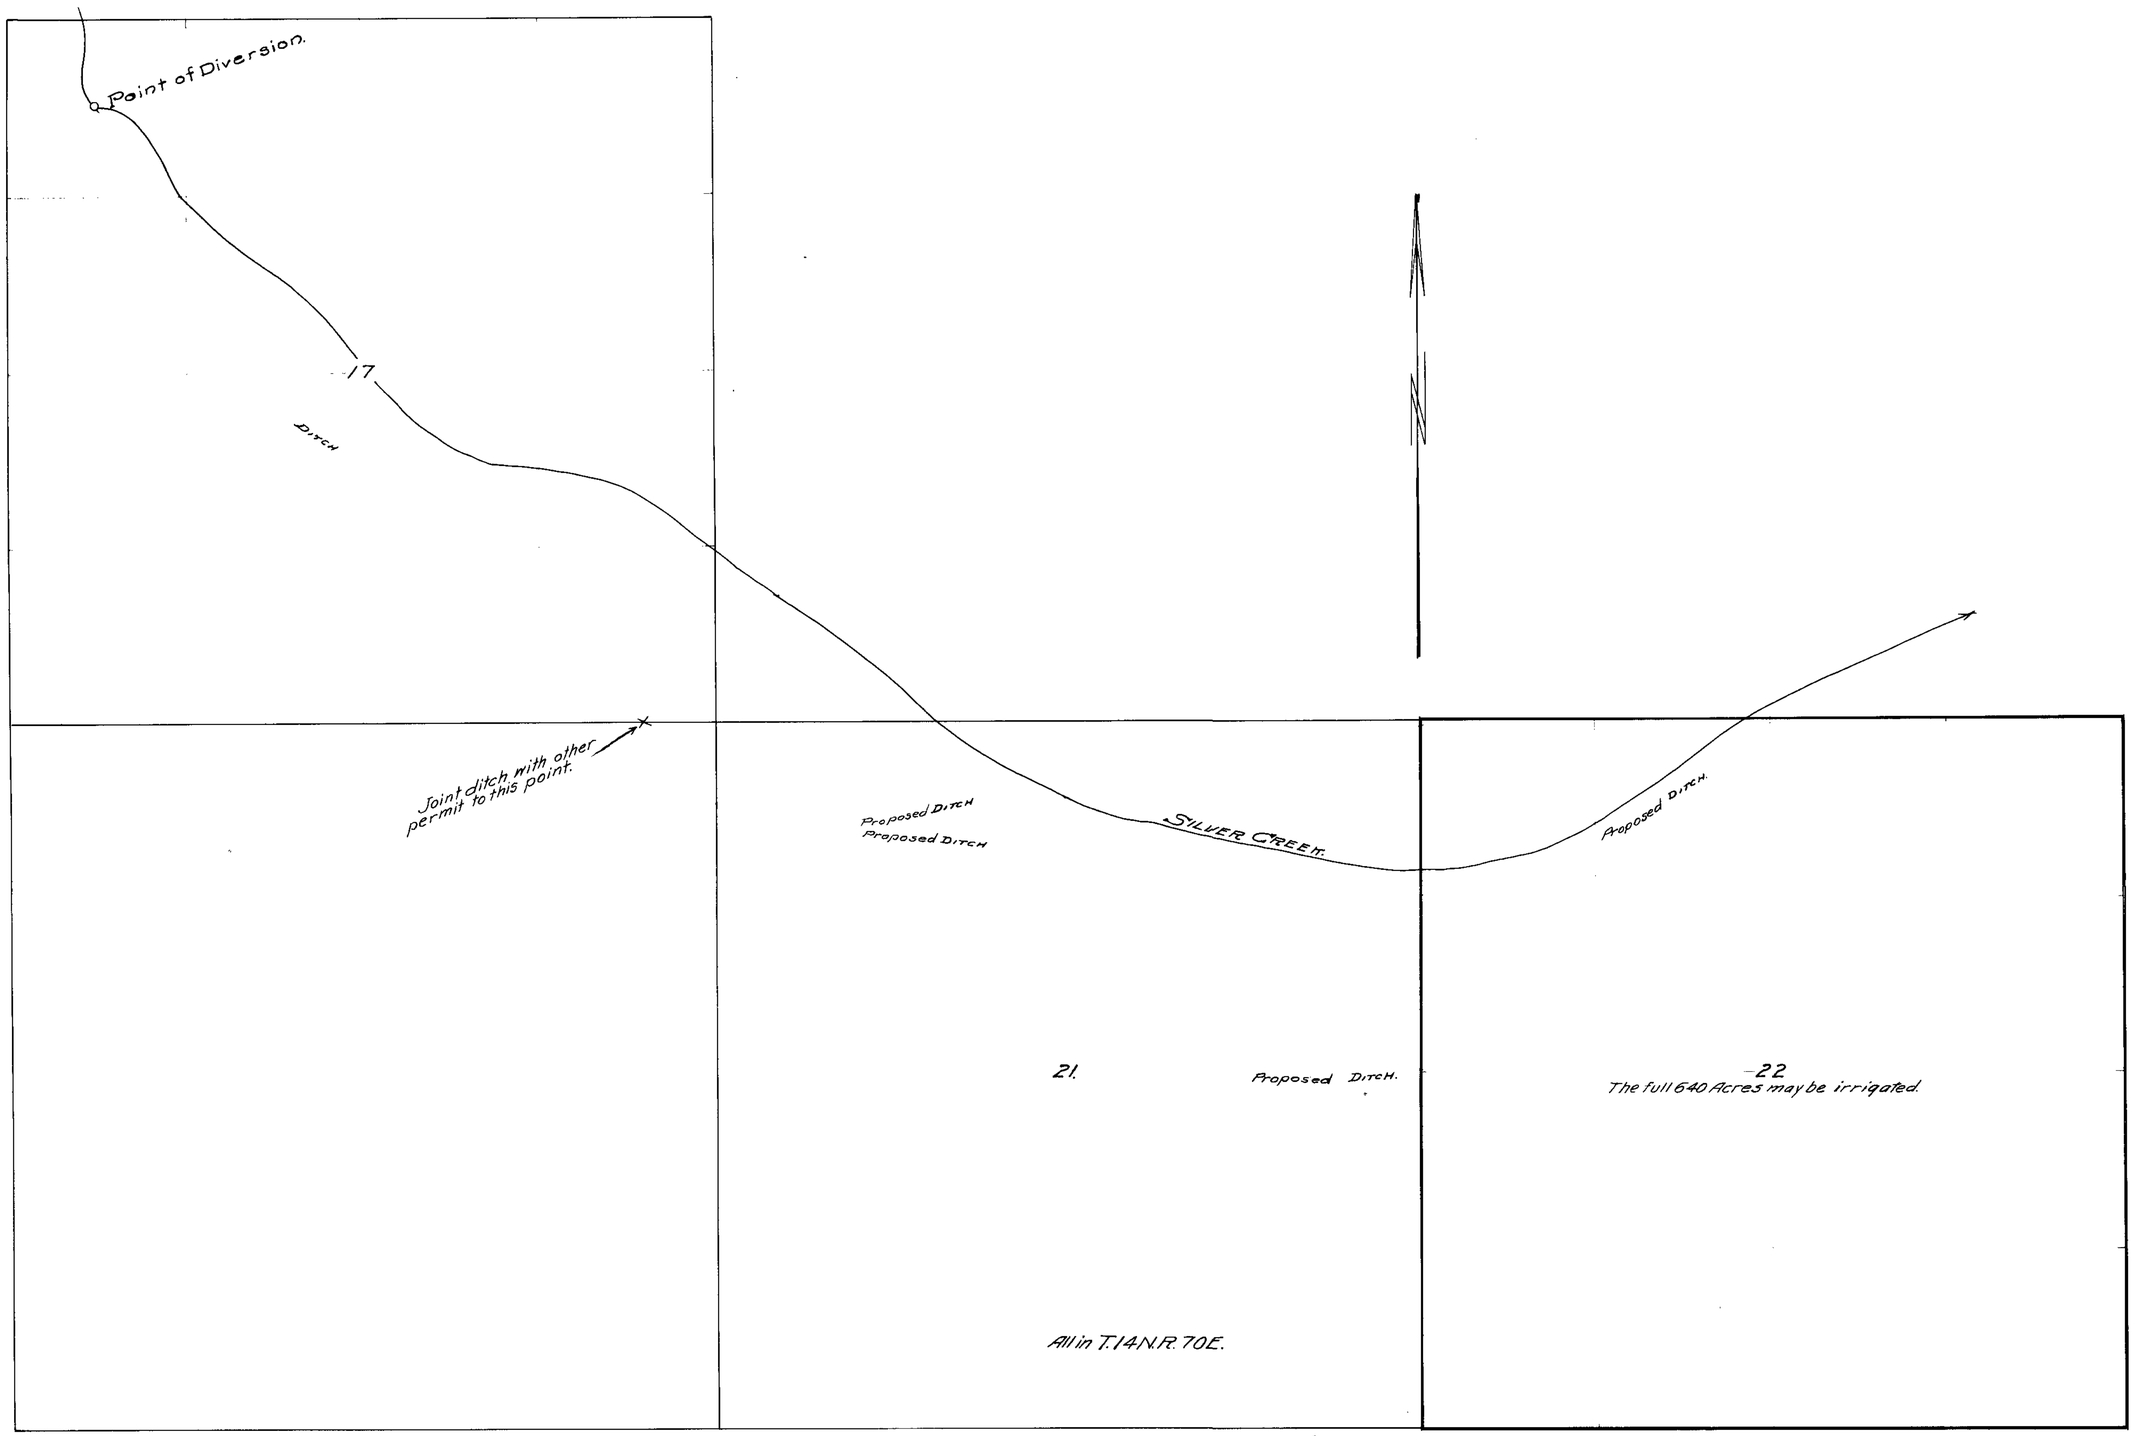

STATE OF NEVADA
COUNTY OF WHITE PINE } ss.

I, W.B. Colwell, being first duly sworn deposes and say that the above map is a true and accurate plat of the Bellander Bros. irrigation works, as taken from the field notes of a survey made by me completed on the 6 day of April 1917: that such survey was made at the instance of Bellander Bros: that the map represents the works described in Application No. 3442, together with the location of the streams and ditches in the immediate vicinity.

W.B. Colwell
Surveyor.

Subscribed and sworn to before me this 27th day of January 1919.

G. S. King
Notary Public in and for White Pine County, Nevada.

F: 1-29-1919

Plat of Application No. 3442.

By Alfred-Axel and Albin Bellander.
Of Baker Nevada.
From Silver Creek.
Scale 600'=1".

3442