State of Utah
County of Weber

I, Herman B Way, being first duly sworn, depose and say that the above map is a true and accurate plat of the works for irrigation and stock watering purposes, as taken from the field notes of a survey made by me, completed on the 10th day of July 1916; that such survey was made at the instance of the Vineyard Land & Stock Co; that the map represents the works decribed in Application No 3451 together with the springs and ditches in the immediate vicinity.

Herman B. Way Surveyer.

Subscribed and sworn to before me this 16 day of Nov 1916.

Fred T. Bond
Notary Public in and for Weber County, Utah

MY COMMISSION EXPIRES
AUG. 30, 1918

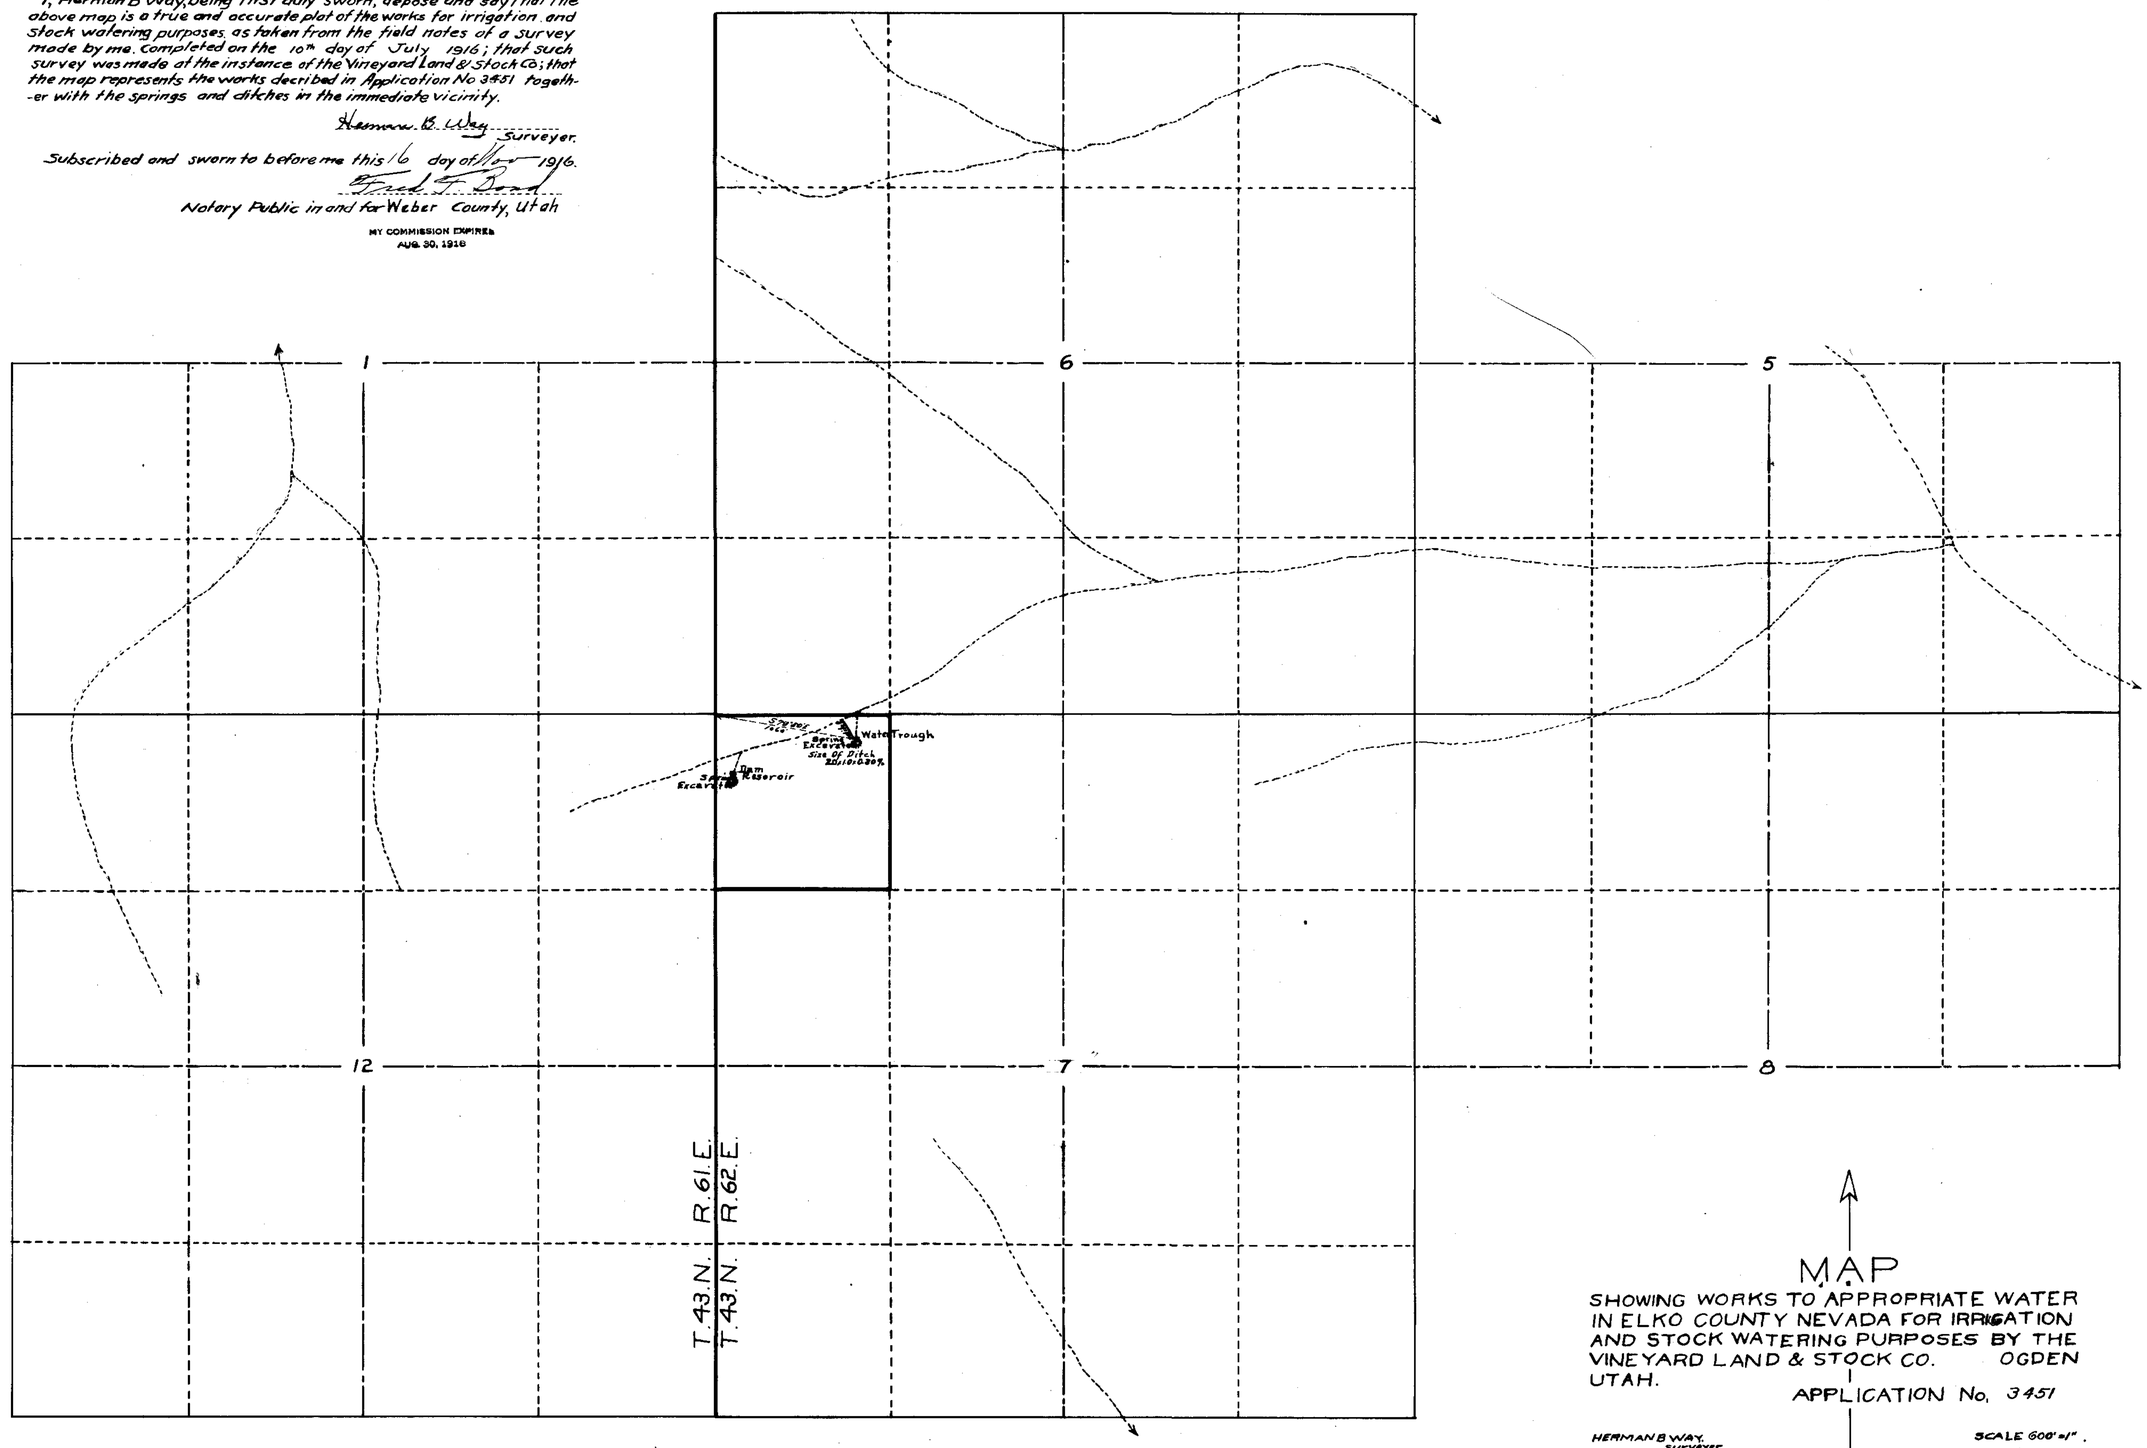

MAP
SHOWING WORKS TO APPROPRIATE WATER IN ELKO COUNTY NEVADA FOR IRRIGATION AND STOCK WATERING PURPOSES BY THE VINEYARD LAND & STOCK CO. OGDEN UTAH.

APPLICATION No. 3451

HERMAN B WAY, Surveyer.

SCALE 600' = 1".

Certificate No. 575 Bk. 4 Issued Dec. 5, 1923 for 0.015 c.f.s.

NOV 20 1916

11/20/16

3451