Section	Subdivision	Town	Range	Cultivated Area	Description of Culture	
27	SE¼NE¼	40N	33E.	12.00	Alfalfa.	
"	" "	"	"	0.35	Garden	
"	" "	"	"	6.24	Pasture	

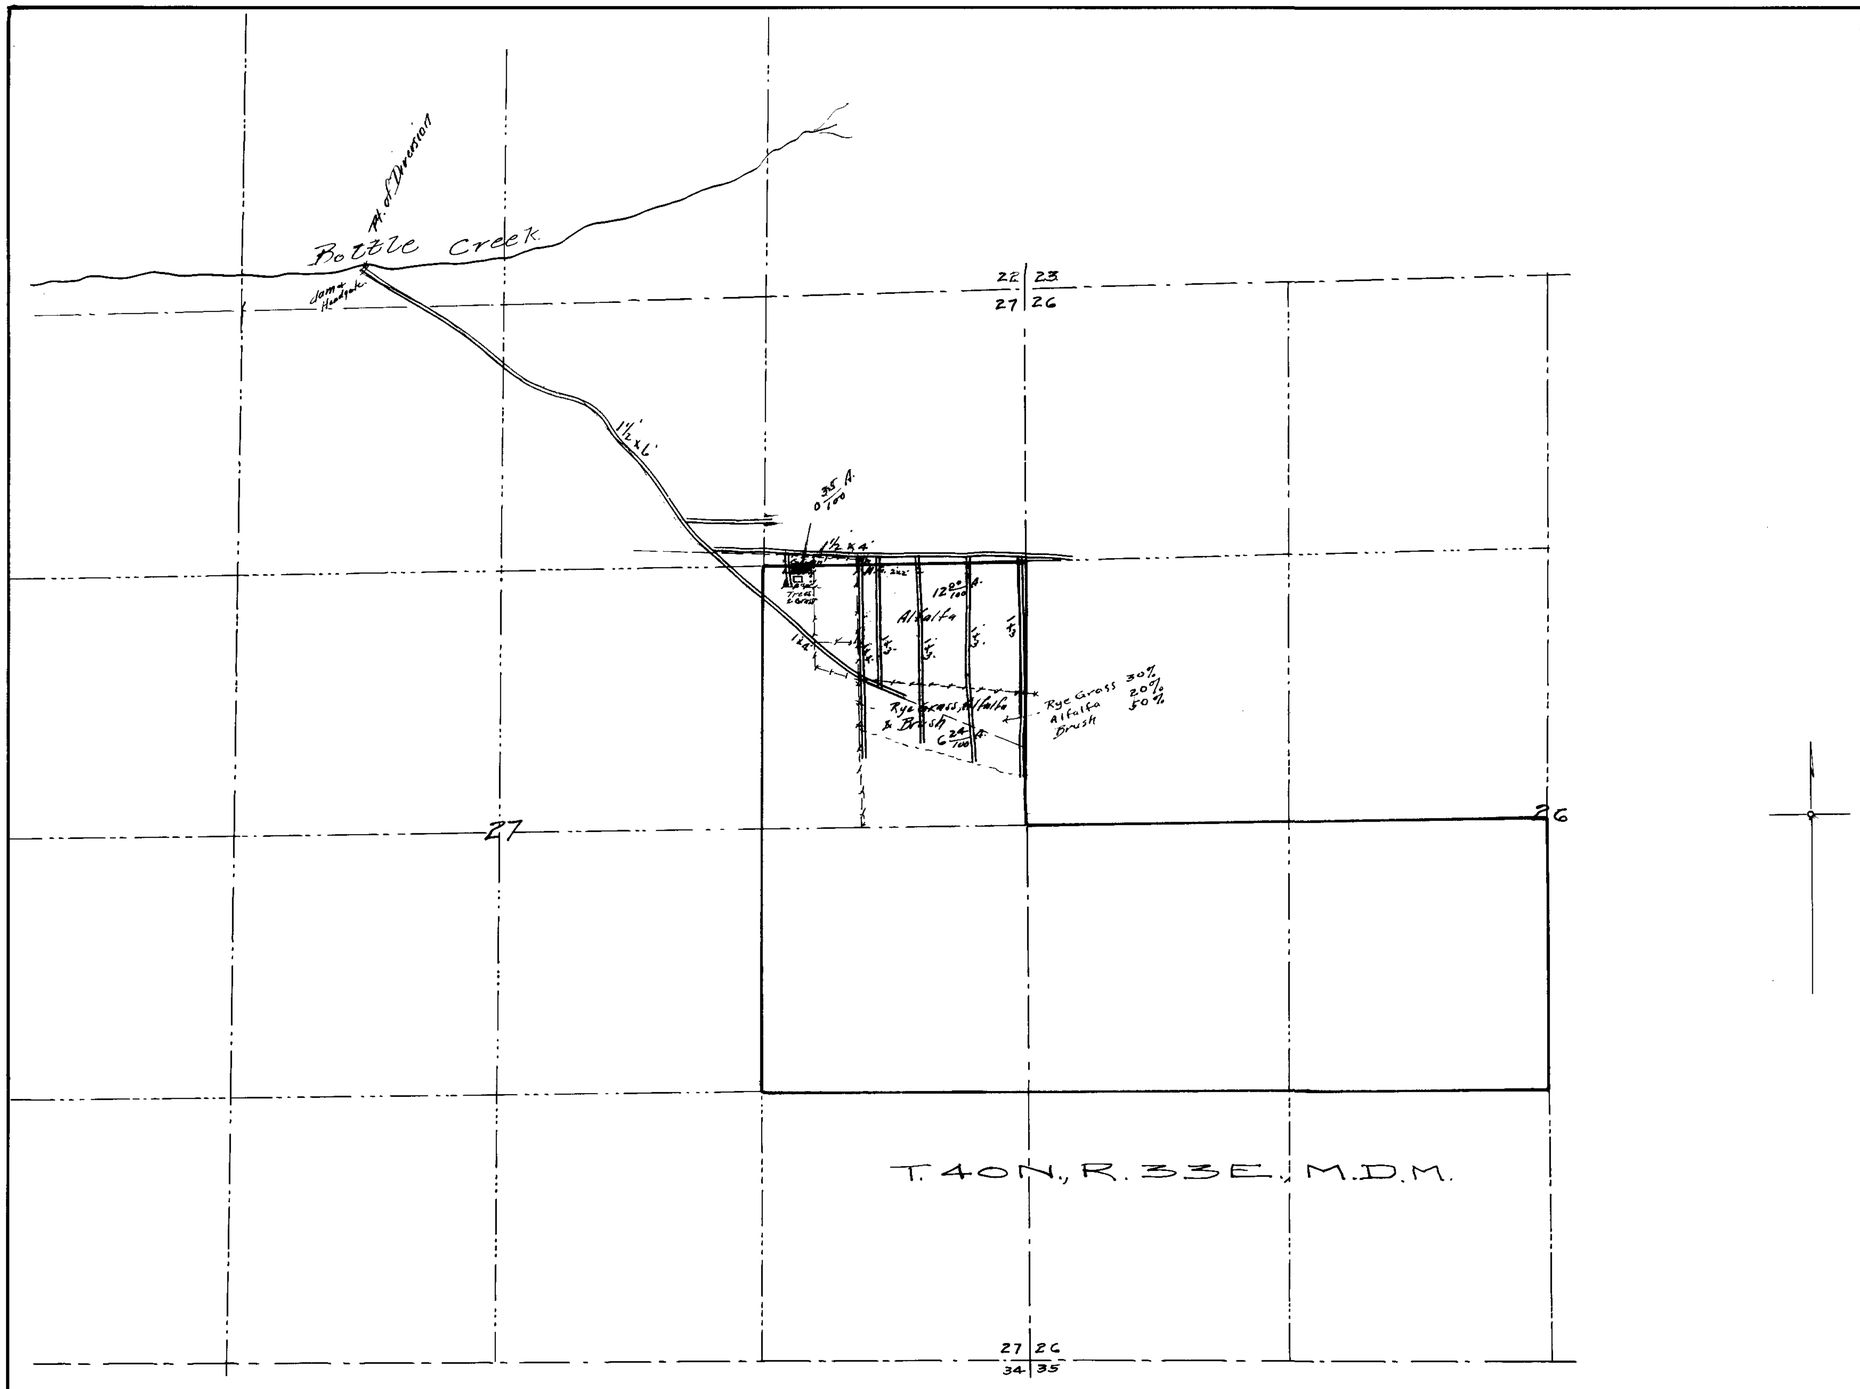

State of Nevada }
County of Humboldt } ss

I, H.H. Sheldon, being first duly sworn, depose and say that the above map is a true and accurate plat of the lands irrigated by Tilden Martin under Permit No. 3458, as taken from the field notes of a survey made by me, completed on the 6th day of August, 1922.

That the map and survey were made at the instance of Tilden Martin, owner of said lands, and that it truly represents the irrigated lands of said Tilden Martin, under Permit No. 3458.

H.H. Sheldon
State Water Right Surveyor.

Subscribed and sworn to before me, this 18th day of August, 1922

C.D. Mackay.
Notary Public in and for Humboldt County, Nevada.

FILED
Sept. 26, 1922.

MAP
OF
IRRIGATED LANDS
OF
TILDEN MARTIN
PERMIT No. 3458
BOTTLE CREEK
HUMBOLDT CO., NEVADA
AUG., 1922 SCALE 1" = 400'

3458

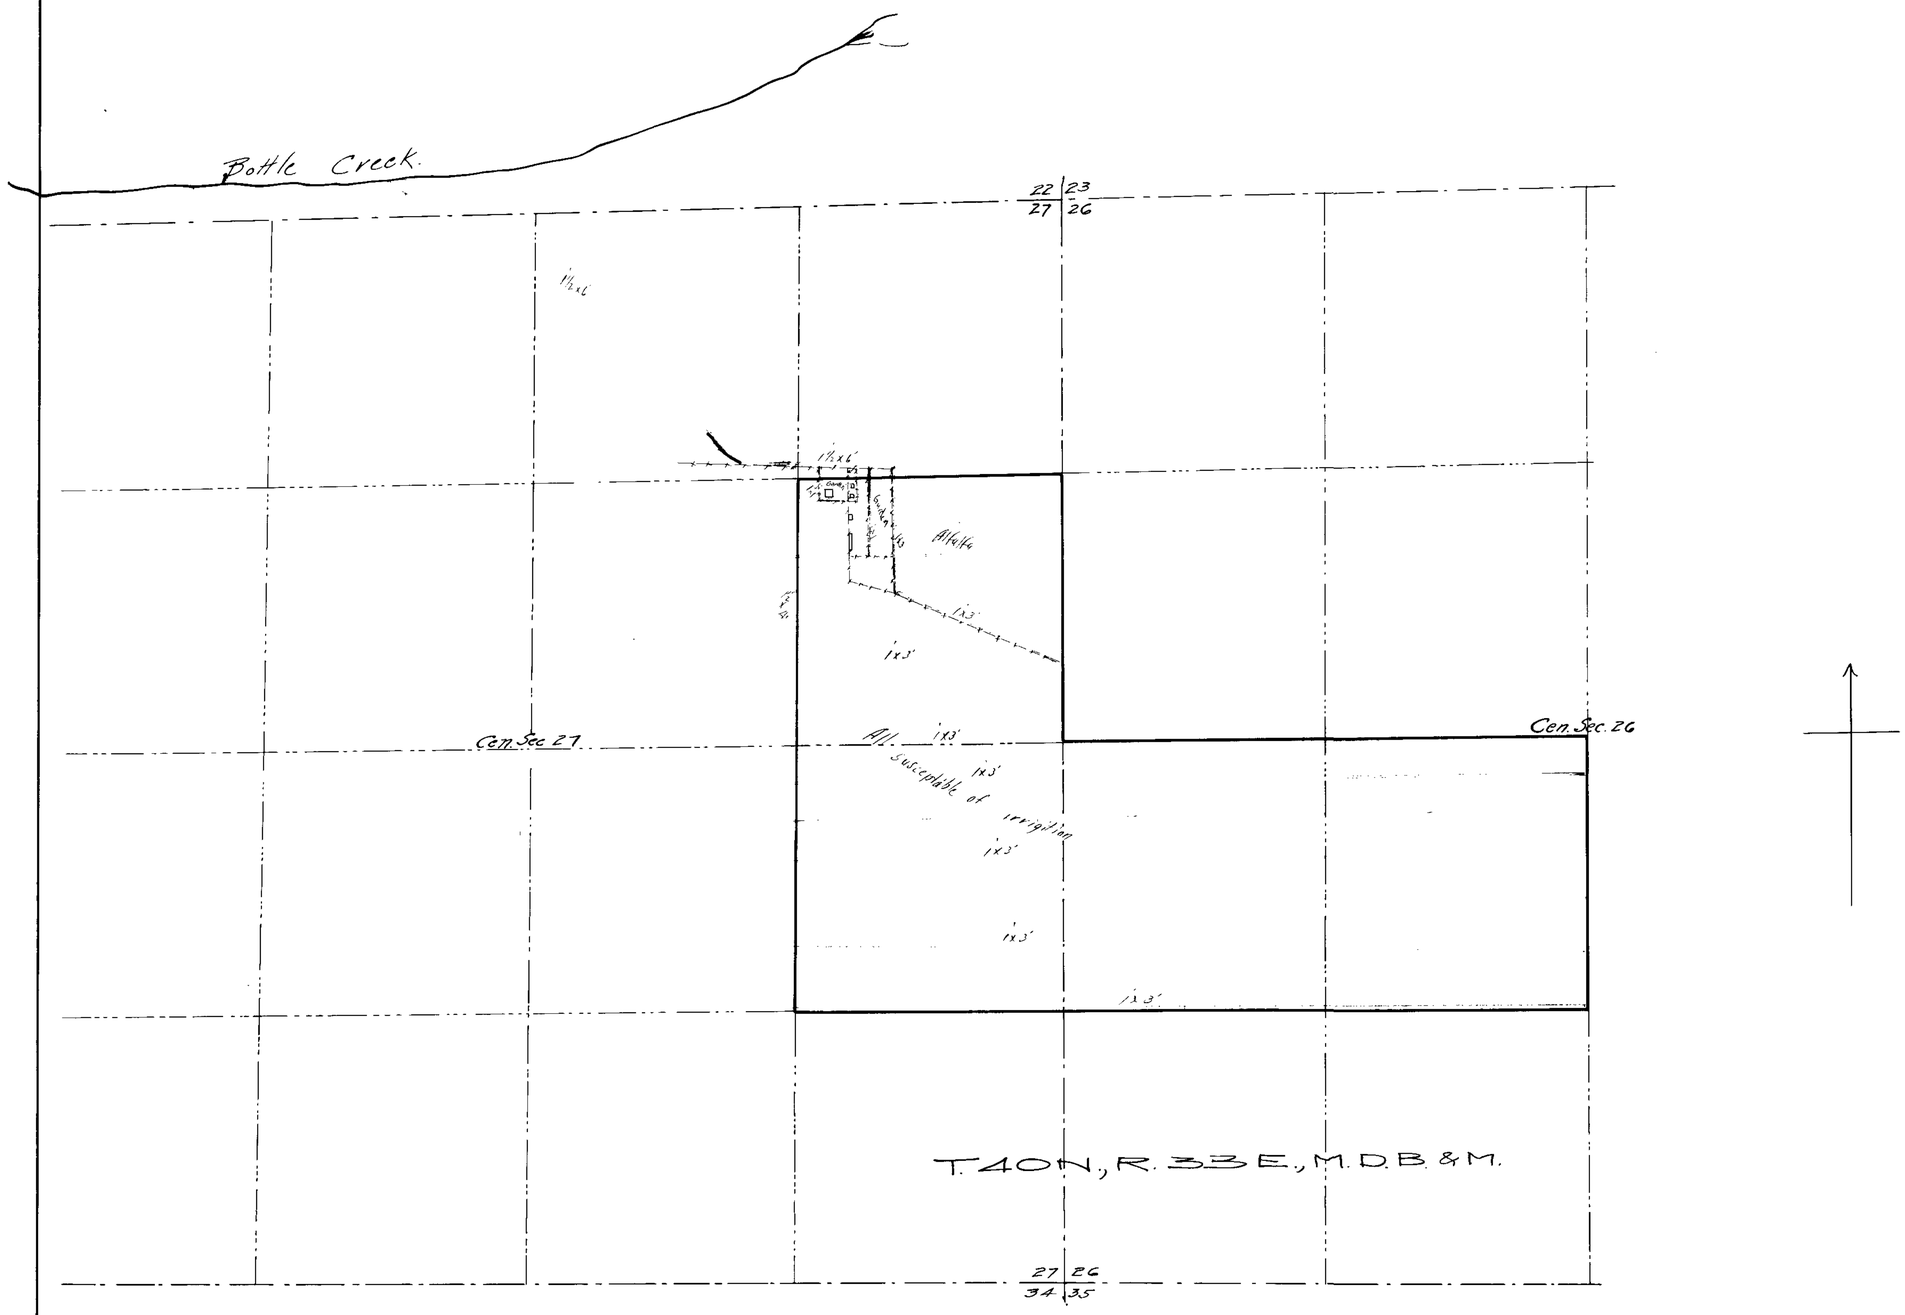

State of Nevada }ss
County of Humboldt }

I, H. H. Sheldon, being first duly sworn depose and say that the above map is a true and accurate plot of the irrigation works, as taken from the field notes of a survey made by me, completed on the 6th day of June, 1915; that such survey was made at the instance of Tilden Martin; that the map represents the works described in Application No 3458, together with the location of streams and ditches in the immediate vicinity.

Horace H. Sheldon, C.E.
Surveyor.

Subscribed and sworn to before me this 26th day of April, 1917.

L. G. Wilson
Notary Public in and for Humboldt County, Nevada.

MAP
OF
TILDEN MARTINS
PROPOSED SYSTEM OF IRRIGATION
FROM
BOTTLE CREEK
APPLICATION No 3458
HUMBOLDT CO. NEVADA
APRIL, 1917 SCALE 1" = 400'

722 3/8/43
for 0.1859 c.f.s.

3458