State of Utah
County of Weber
I, Herman B Way, being first duly sworn, depose and say that the above map is a true and accurate plat of the works for irrigation and stock watering purposes as taken from the field notes of a survey made by me completed on the 15th day of July 1916; that such survey was made of the instance of the Vineyard Land & Stock Co; that the map represents the works decribed in Application No. 3462 together with the springs and ditches in the immediate vicinity.

Herman B. Way Surveyor.

Subscribed and sworn to before me this 16 day of Nov 1916.

Fred T. Bond

Notary Public in and for Weber County, Utah

MY COMMISSION EXPIRES AUG. 30, 1921.

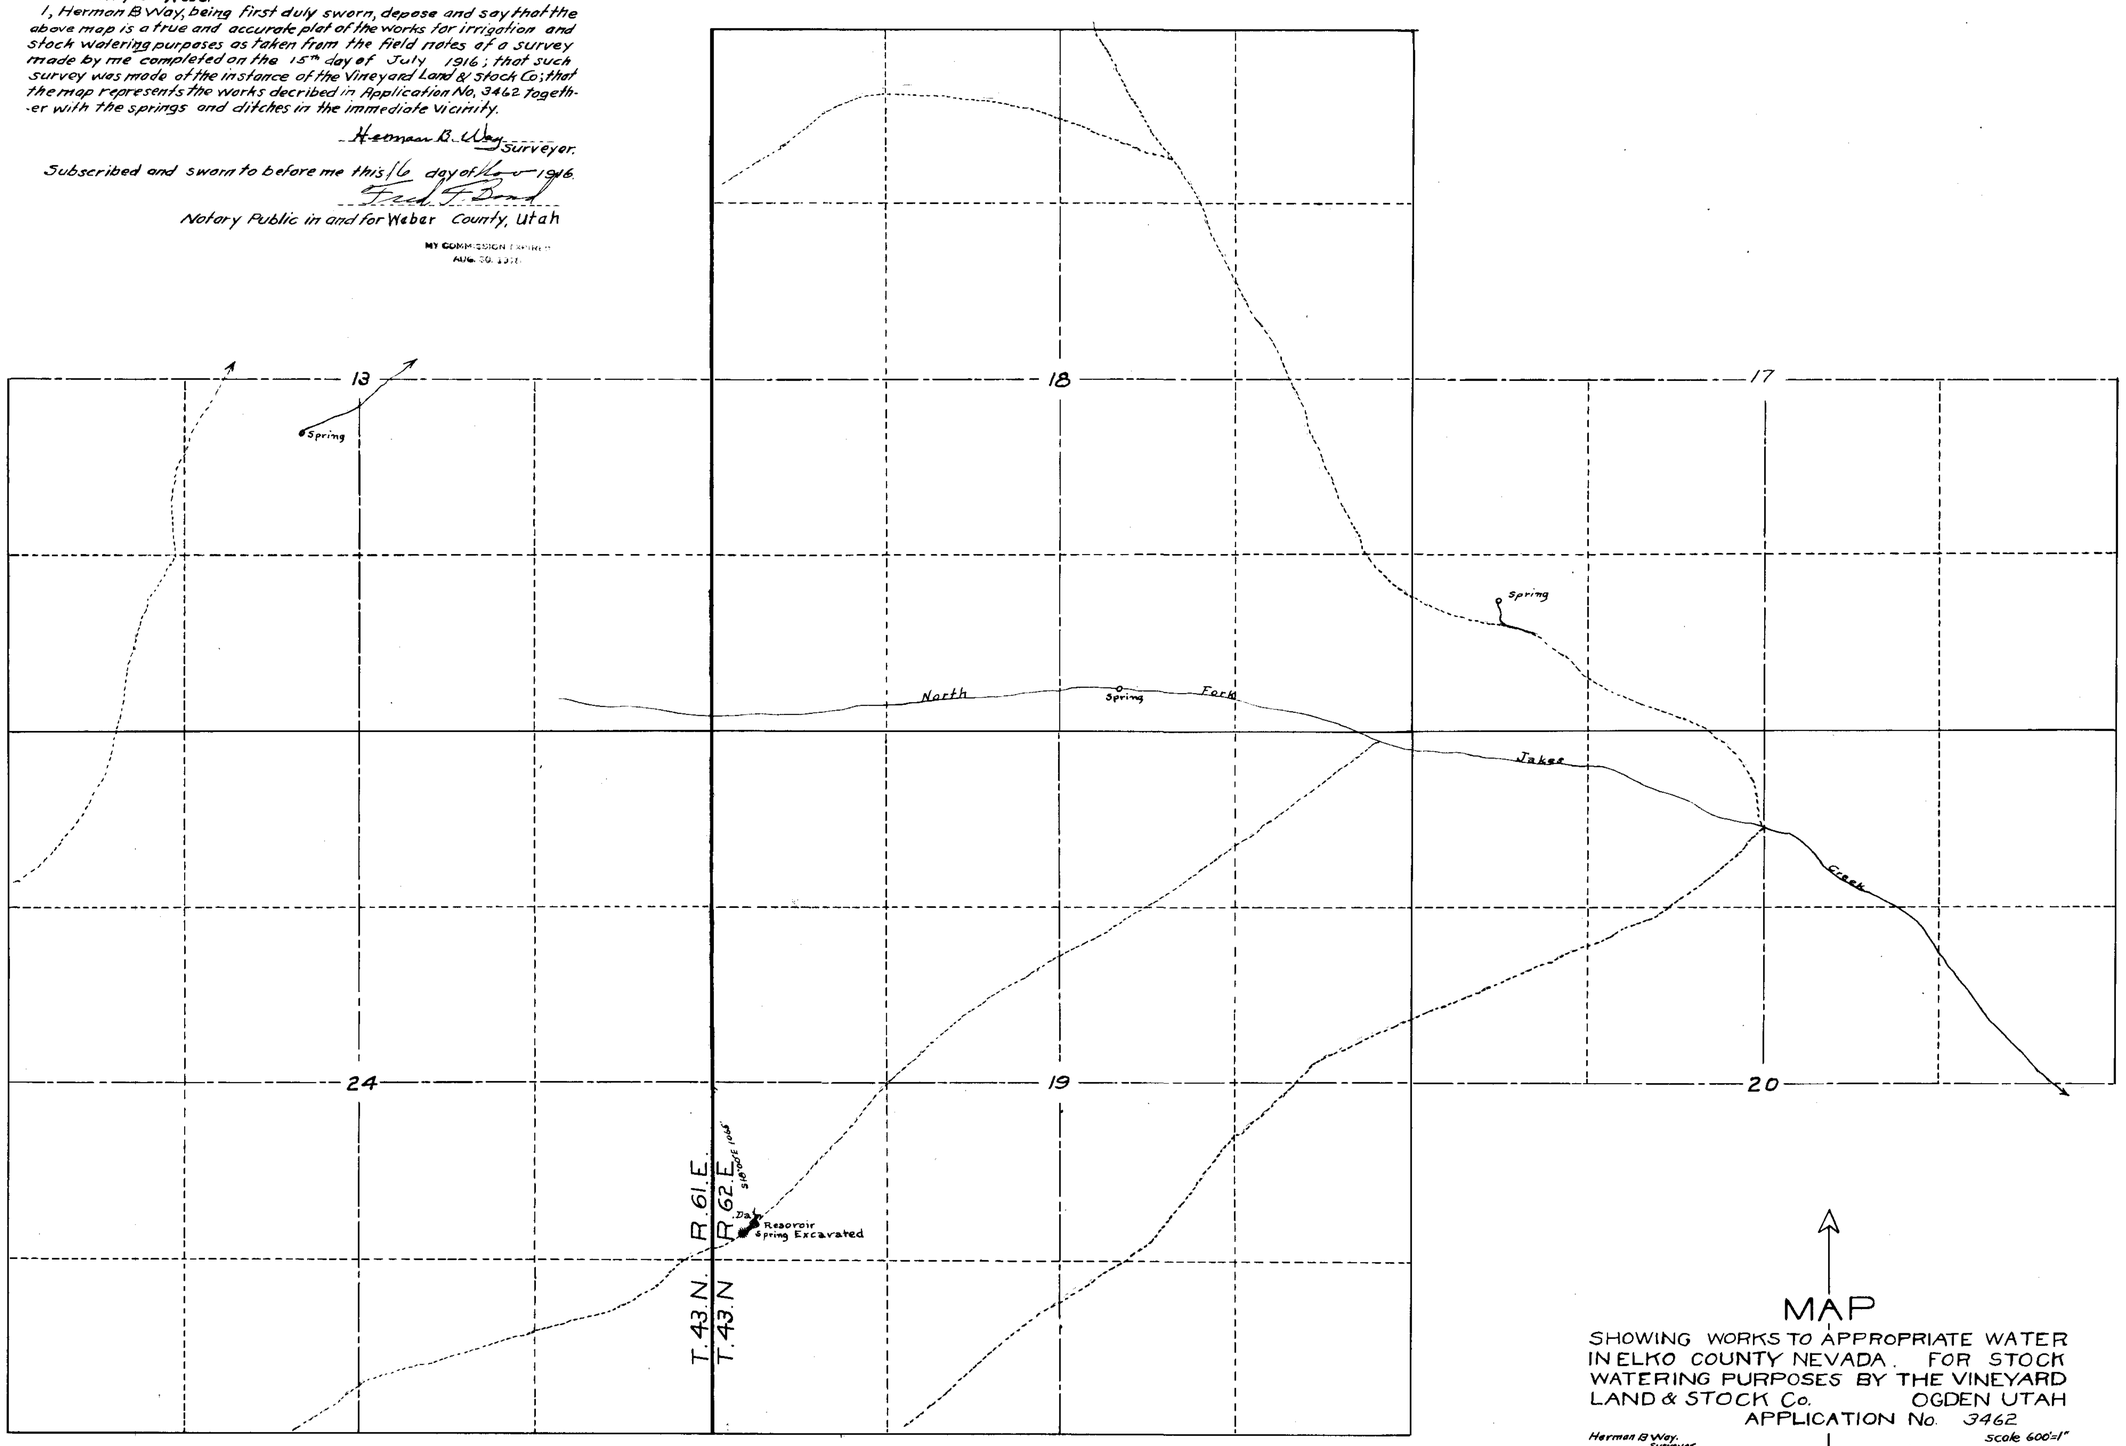

MAP
SHOWING WORKS TO APPROPRIATE WATER IN ELKO COUNTY NEVADA. FOR STOCK WATERING PURPOSES BY THE VINEYARD LAND & STOCK Co. OGDEN UTAH
APPLICATION No. 3462

Herman B Way. Surveyor.

Scale 600'=1"

11/20/16

3462