State of Utah
County of Weber

I, Herman B Way, being first duly sworn, depose and say that the above map is a true and accurate plot of the works for irrigation and stock watering purposes as taken from the field notes of a survey made by me completed on the 10 day of July 1916; that such survey was made of the instance of the Vineyard Land & Stock Co; that the map represents the works decribed in Application No. 3464 together with the springs and ditches in the immediate vicinity.

Herman B. Way Surveyer.

Subscribed and sworn to before me this 16 day of Nov 1916.

Fred F. Bond

Notary Public in and for Weber County, Utah

MY COMMISSION EXPIRES AUG. 20, 1919

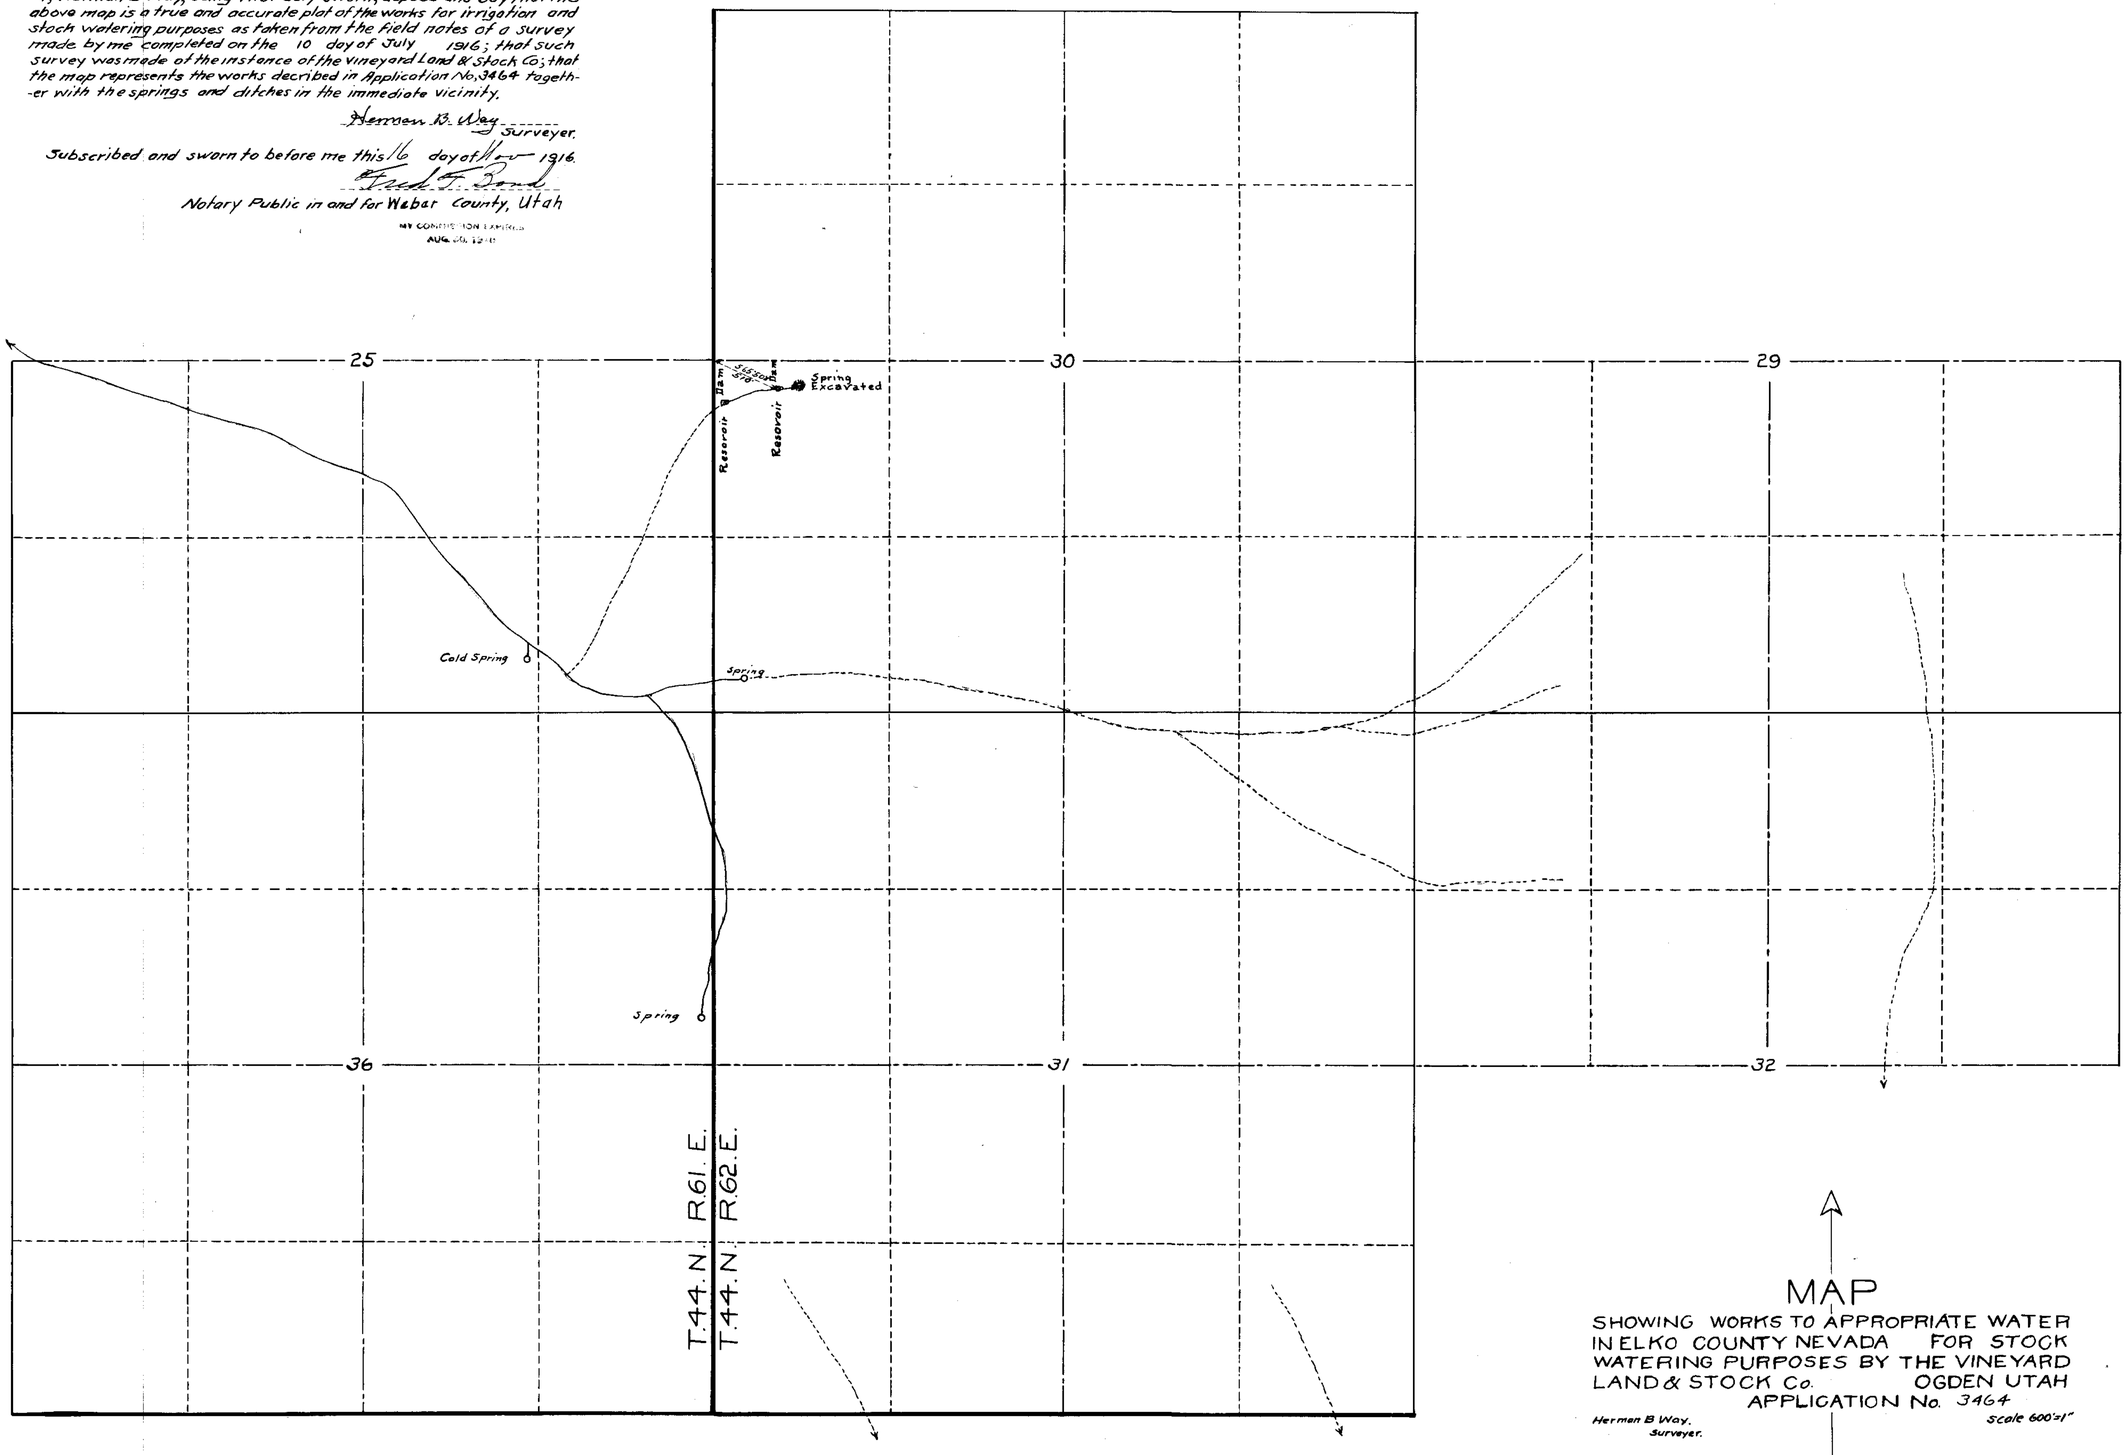

MAP
SHOWING WORKS TO APPROPRIATE WATER IN ELKO COUNTY NEVADA FOR STOCK WATERING PURPOSES BY THE VINEYARD LAND & STOCK Co. OGDEN UTAH
APPLICATION No. 3464

Herman B Way.
Surveyer.

Scale 600'=1"

NOV 20 1916

Certificate No. 881 B.K.A. Dec. 5, 1923 for 0.0075 c.f.s.

11/20/16

3464