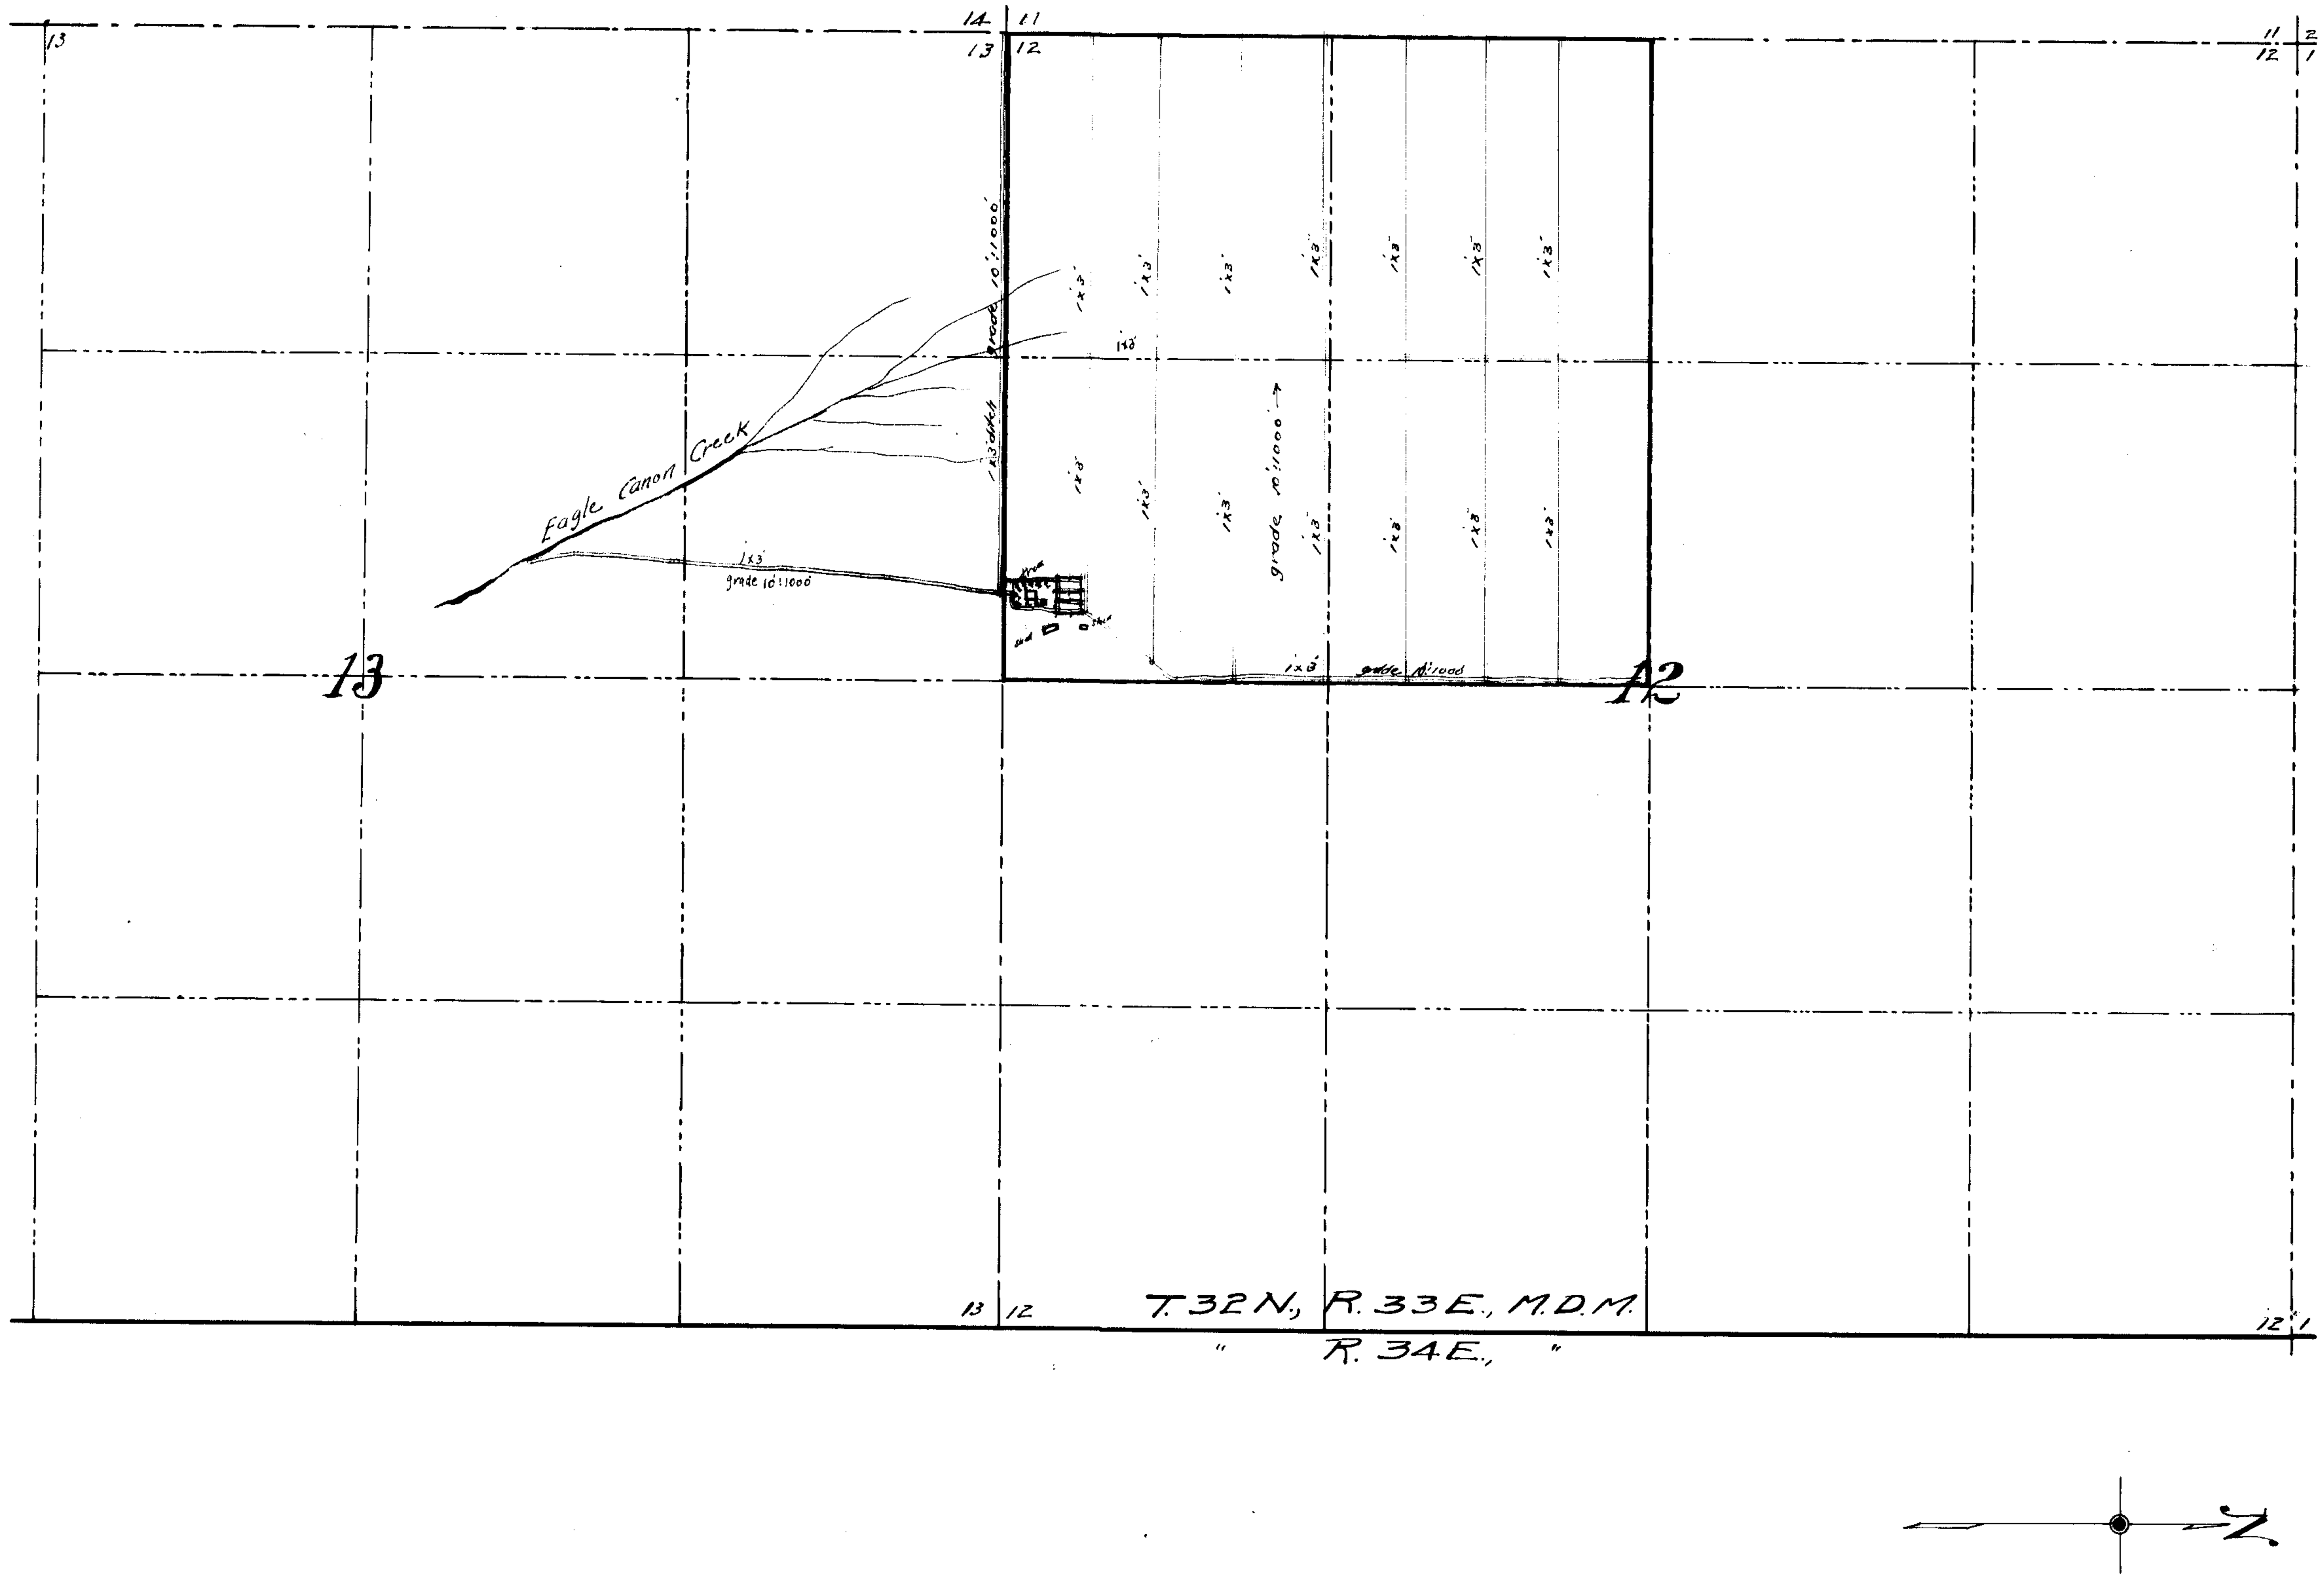


State of Nevada }
County of Humboldt } ss

I, H. H. Sheldon, being first duly sworn, depose and say that the above map is a true and accurate plot of the irrigation works as taken from the field notes of a survey made by me completed on the 24th day of January, 1919; that such survey was made at the instance of John H. James; that the map represents the works described in Application Nº 3473, together with the location of streams and ditches in the immediate vicinity

H. H. Sheldon, C.E.
Surveyor

Subscribed and sworn to before me this the 28th day of January, 1919

[signature]
Notary Public in and for Humboldt County, Nevada.

JAN 29 19..
STATE ... OFFICE

1/29/19

MAP
OF
SYSTEM OF IRRIGATION
PERMIT Nº 3473
EAGLE CANON
OF
JOHN H JAMES
HUMBOLDT CO NEVADA
JAN 1919 SCALE 1"=400

3473